Item No.	Std.Bid Item No.	Description	Unit	Quantity
71032	602.0410	Concrete Sidewalk 5-Inch	Sq.Ft.	105
71057	658.0215	Backplates Signal Faces 3 Section 12-Inch	Each	1
71081	SPV.0060	PV Traffic Signal Face 3-12 Inch (312M)	Each	1
71143	652.0225	Conduit Rigid Nonmetallic Schedule 40 2-Inch	LF	200
71145	652.0230	Conduit Rigid Nonmetallic Schedule 40 2 1/2-Inch	LF	960
71161	SPV.0090	Cable Service 3#4/1#8 LTP	LF	340
71170	655.0250	Cable Traffic Signal 9-14 AWG	LF	135
71171	655.0260	Cable Traffic Signal 12-14 AWG	LF	480
71172	SPV.0090	Cable Traffic Signal 17-14 AWG	LF	845
71173	SPV.0090	Cable Traffic Signal 20-14 AWG	LF	1410
71188	SPV.0060	Rectangular Vault 13"x24"x18'	Each	13
71189	SPV.0060	Rectangular Vault 17"x30"x18'	Each	5
71190	SPV.0060	Mast Arm Fabricated	Each	1
71197	SPV.0060	Signal Standard 13'	Each	1
71198	SPV.0060	Signal Standard 1' Extension	Each	1
71700	SPV.0060	Signal Housing Relocated	Each	29
71826	SPV.0060	Signal Standard Relocated	Each	5
71828	SPV.0060	Signal Standard Extension Relocated	Each	5

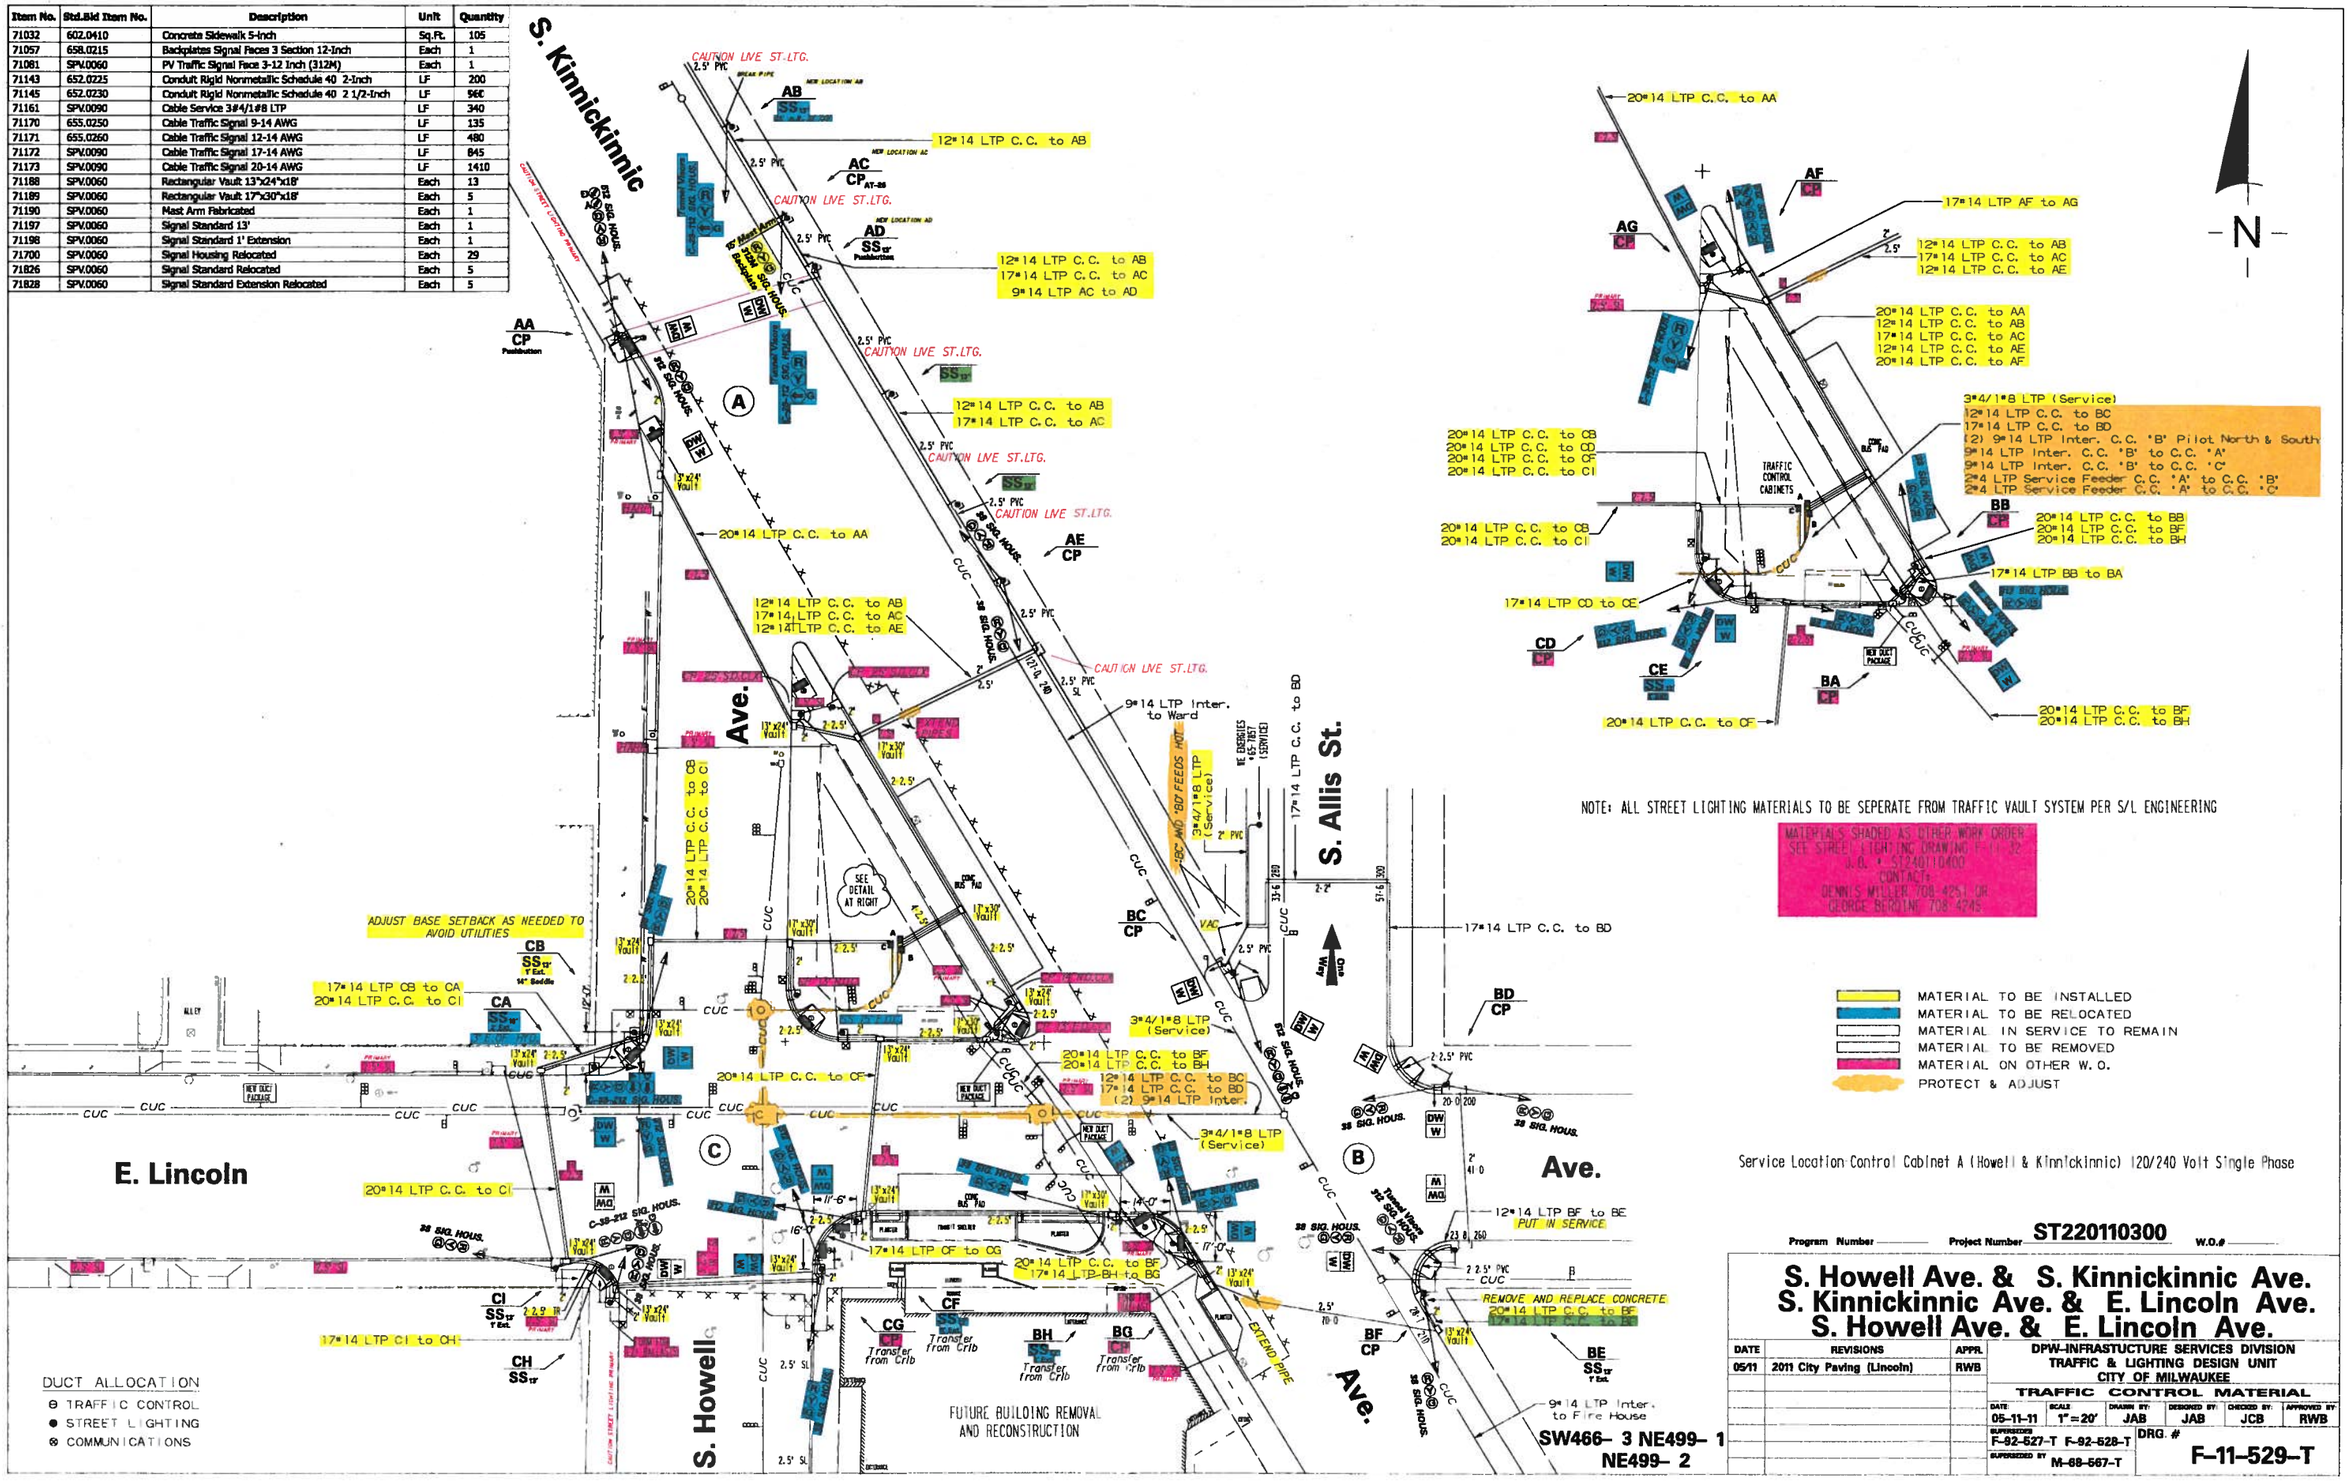

NOTE: ALL STREET LIGHTING MATERIALS TO BE SEPERATE FROM TRAFFIC VAULT SYSTEM PER S/L ENGINEERING

MATERIALS SHADED AS OTHER WORK ORDER
SEE STREET LIGHTING DRAWING F-11-32
W.O. # ST240110400
CONTACTS
DENNIS MILLER 708-4251 OR
GEORGE BERGINE 708-4245

- MATERIAL TO BE INSTALLED
- MATERIAL TO BE RELOCATED
- MATERIAL IN SERVICE TO REMAIN
- MATERIAL TO BE REMOVED
- MATERIAL ON OTHER W. O.
- PROTECT & ADJUST

Service Location Control Cabinet A (Howell & Kinnickinnic) 120/240 Volt Single Phase

Program Number _____ Project Number ST220110300 W.O.# _____

S. Howell Ave. & S. Kinnickinnic Ave.
S. Kinnickinnic Ave. & E. Lincoln Ave.
S. Howell Ave. & E. Lincoln Ave.

DATE	REVISIONS	APPR.
05/11	2011 City Paving (Lincoln)	RWB

DPW-INFRASTUCTURE SERVICES DIVISION
TRAFFIC & LIGHTING DESIGN UNIT
CITY OF MILWAUKEE

TRAFFIC CONTROL MATERIAL

DATE	SCALE	DRAWN BY	DESIGNED BY	CHECKED BY	APPROVED BY
05-11-11	1"=20'	JAB	JAB	JCB	RWB

SUPERSEDES F-92-527-T F-92-528-T
SUPERSEDED BY M-68-567-T

DRG. # F-11-529-T