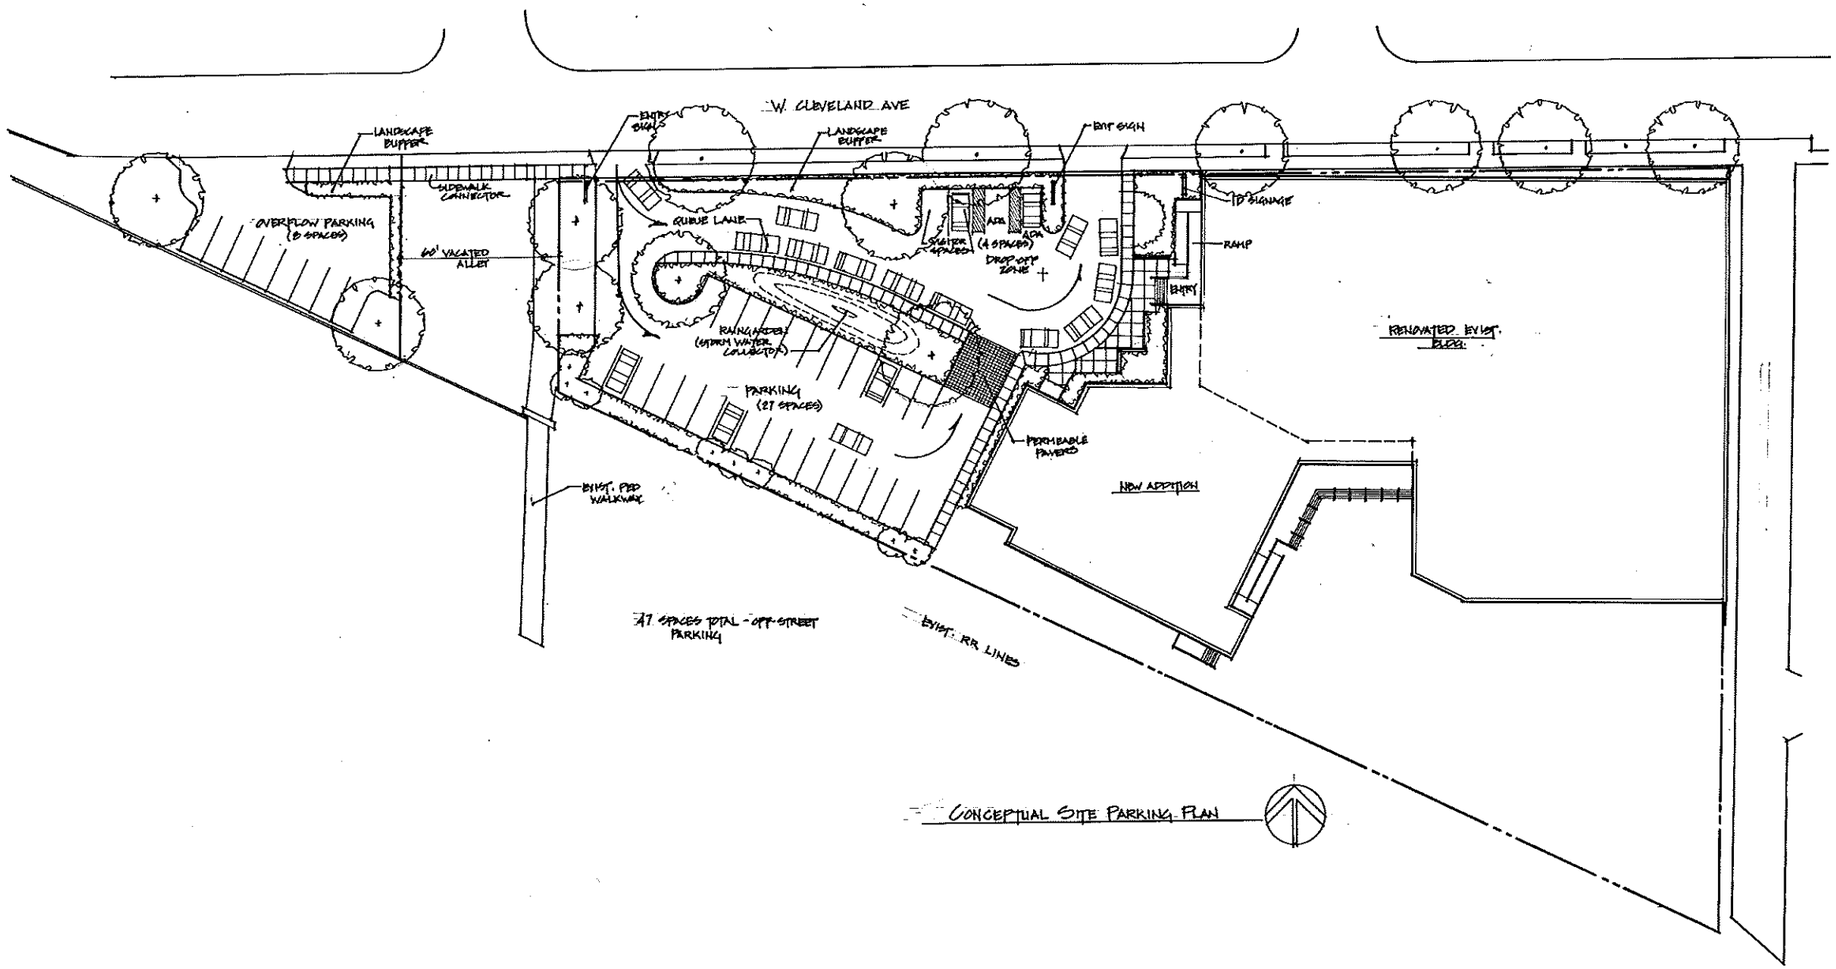

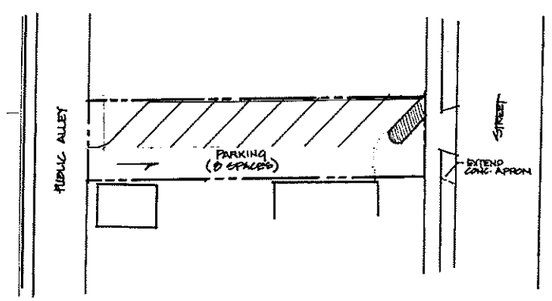

CONCEPTUAL OFF-SITE PARKING PLAN

Quorum Architects, Inc.
3112 West Highland Boulevard
Milwaukee, Wisconsin 53208
Phone: 414.265.9255
Fax: 414.265.9455
www.quorumarchitects.com

50% CHECK SET
PRELIMINARY
NOT FOR CONSTRUCTION
QUORUM ARCHITECTS, INC.

ROCKETSHIP - MILWAUKEE

2933 WEST CLEVELAND AVE
Milwaukee, Wisconsin 53215

Revisions:

Sheet Name: CONCEPT SITE PLAN

Date: 06/11/2012

Drawn By: KWS

Project No.: 11044.00

Sheet No. L1.1

© Copyright 2012, Quorum Architects, Inc.

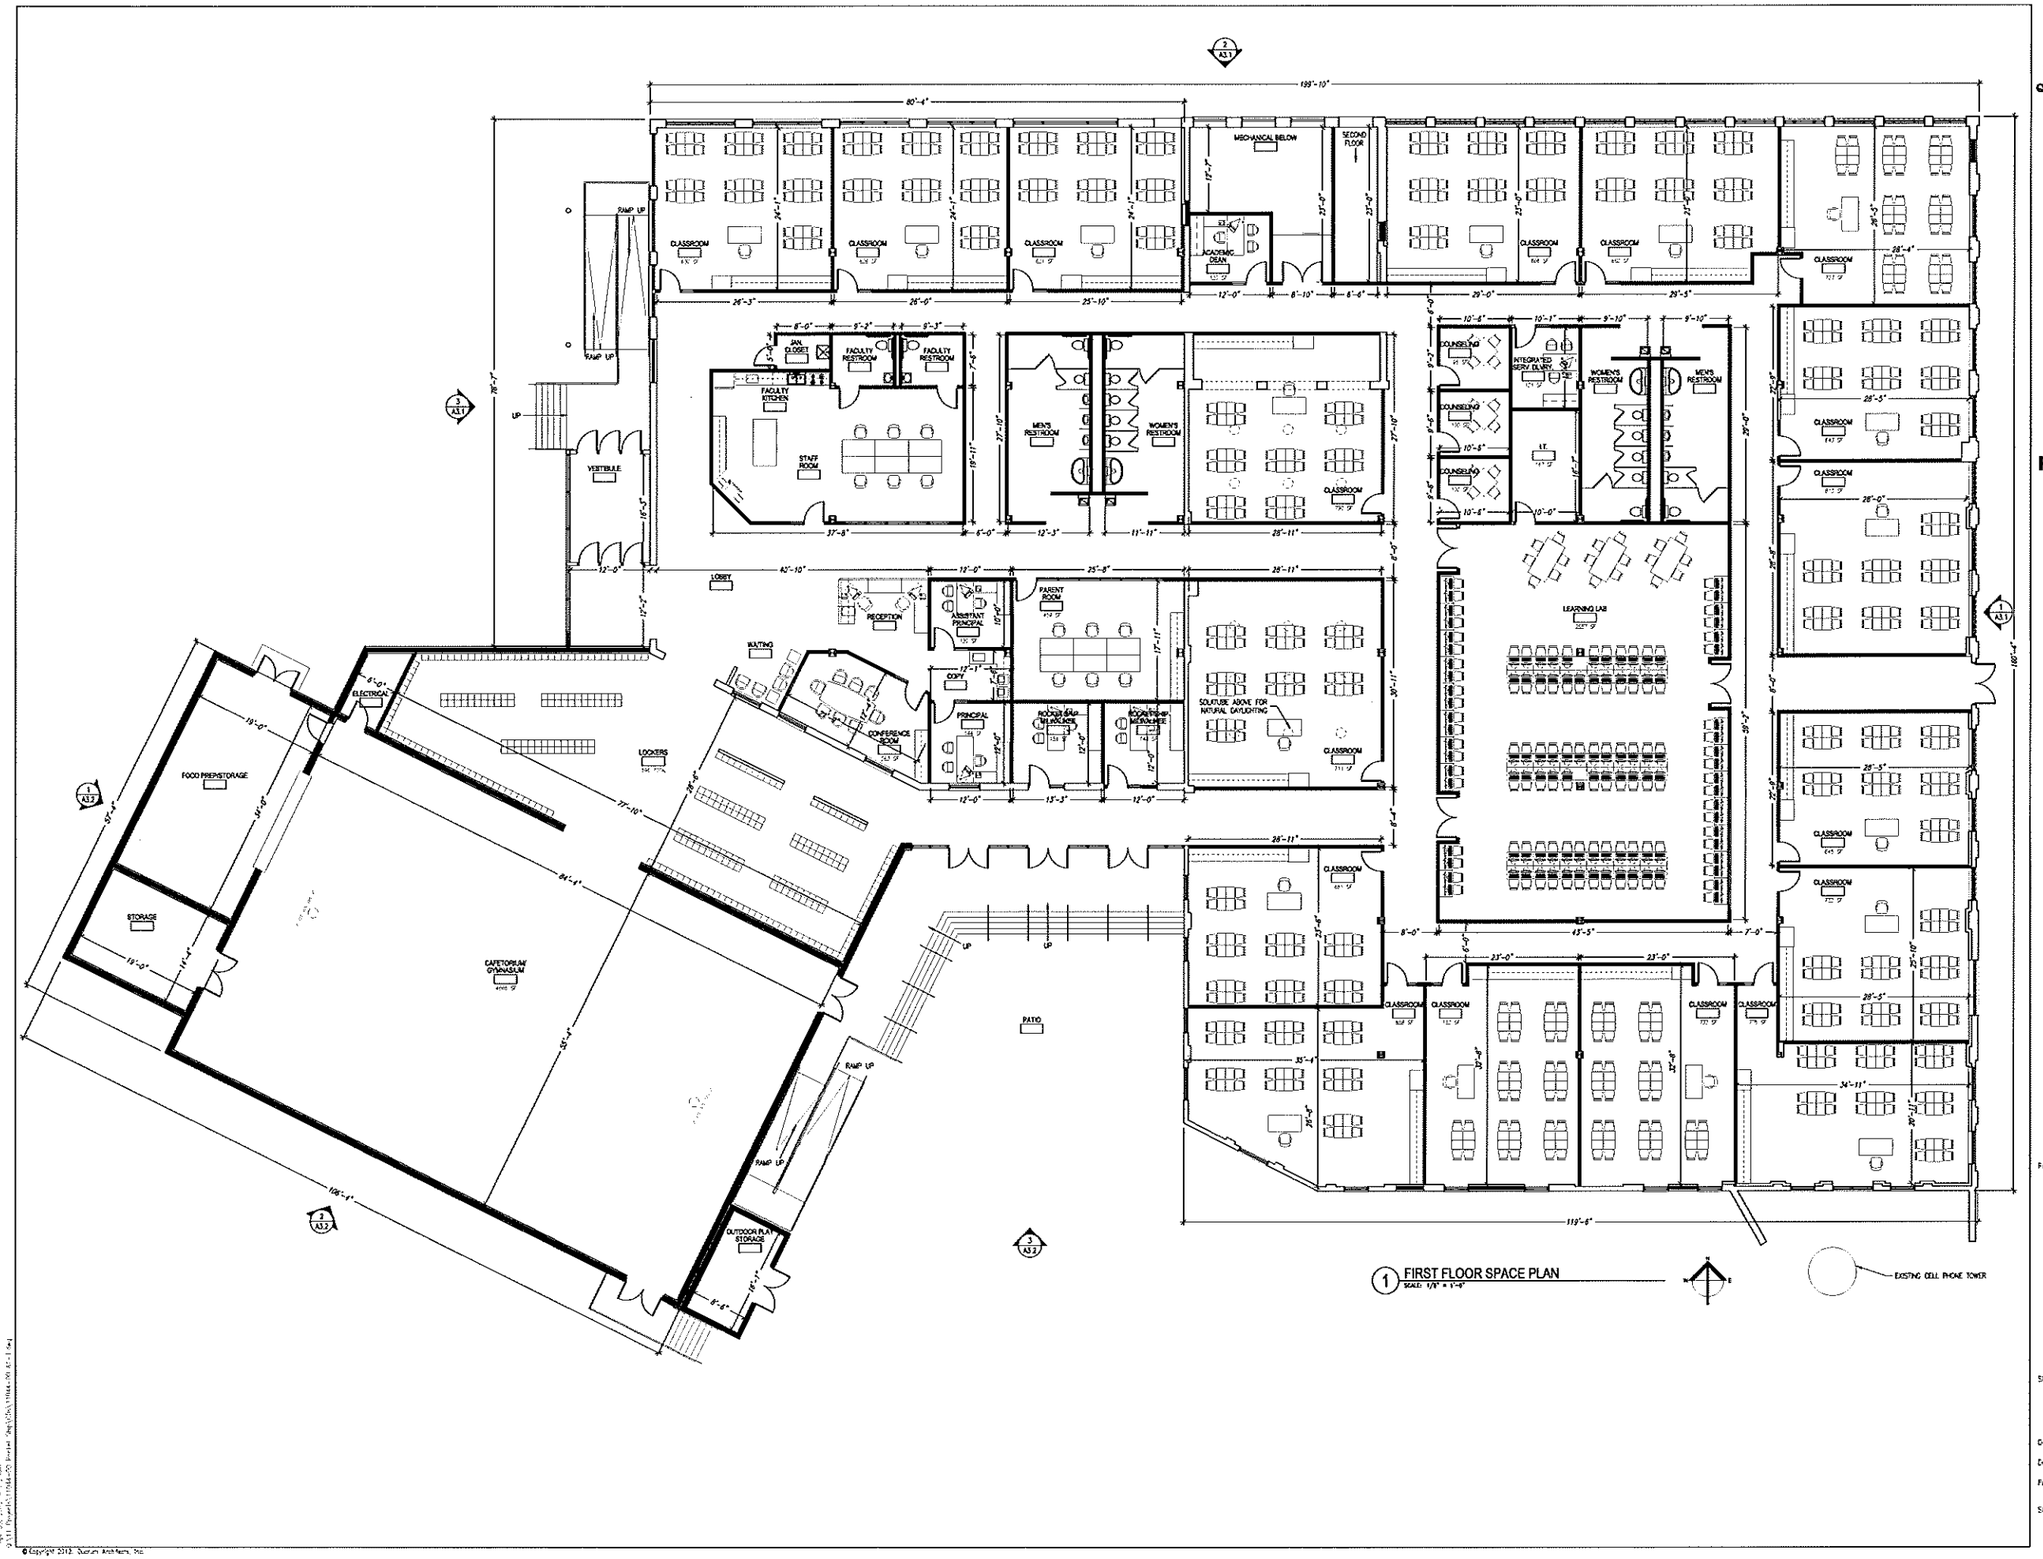

1 FIRST FLOOR SPACE PLAN
SCALE: 1/8" = 1'-0"

Quorum Architects, Inc.
3112 West Highland Boulevard
Milwaukee, Wisconsin 53208
Phone 414.265.9263
Fax 414.265.9465
www.quorumarchitects.com

50% CHECK SET
PRELIMINARY
NOT FOR CONSTRUCTION
QUORUM ARCHITECTS, INC.

ROCKET SHIP - MILWAUKEE

2933 WEST CLEVELAND AVE
Milwaukee, Wisconsin 53215

Revisions:

Sheet Name:
FIRST FLOOR SPACE PLAN

Date: 04/05/2012
Drawn By: KWS
Project No.: 11044.00

Sheet No.
SP2.1

© Copyright 2012 Quorum Architects, Inc.

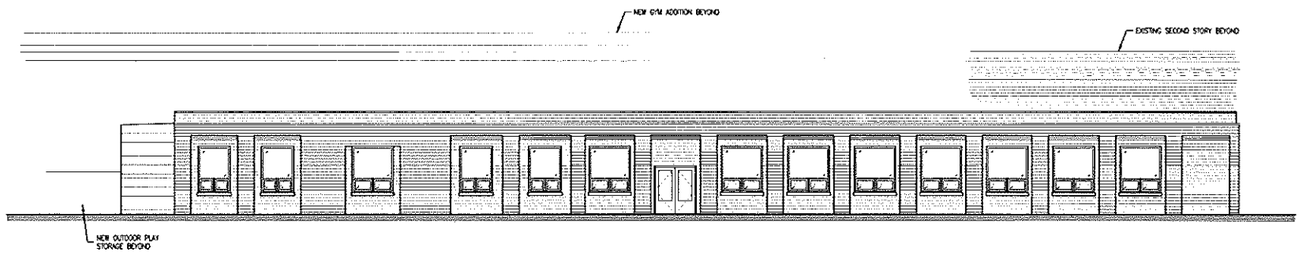

1 EAST ELEVATION
SCALE: 1/8" = 1'-0"

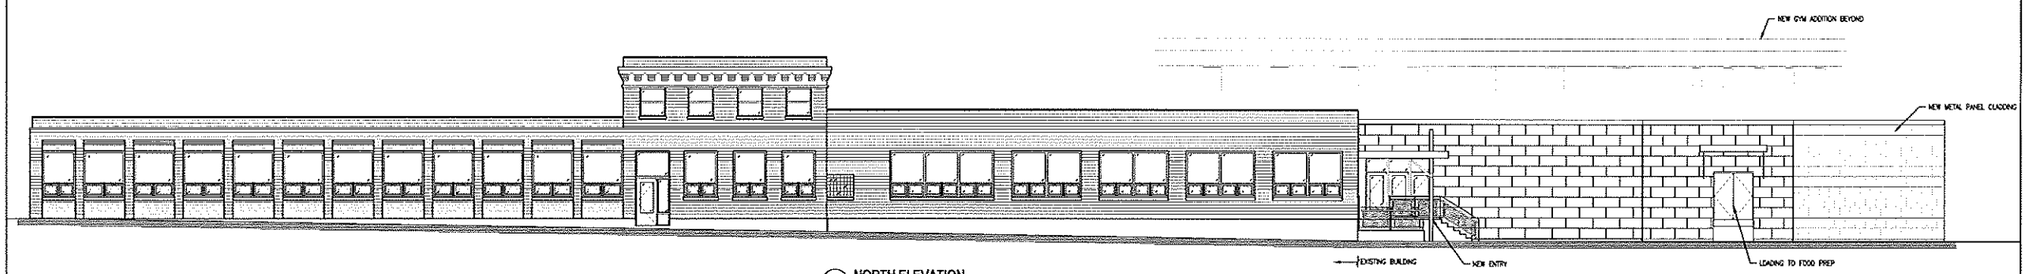

2 NORTH ELEVATION
SCALE: 1/8" = 1'-0"

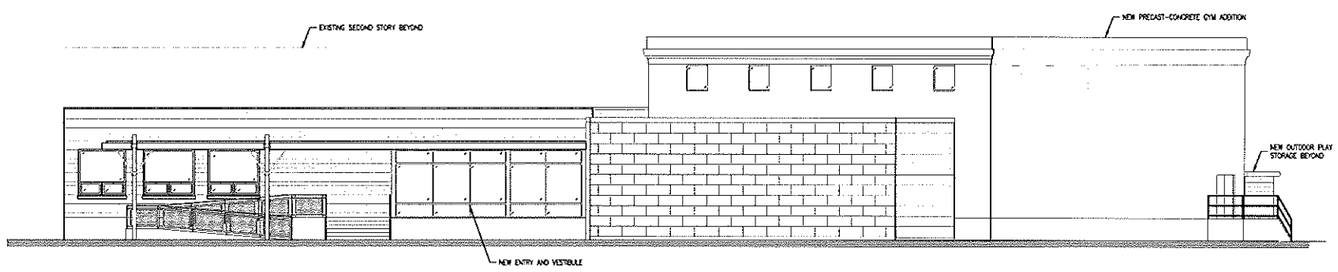

3 WEST ELEVATION
SCALE: 1/8" = 1'-0"

Quorum Architects, Inc.
3112 West Highland Boulevard
Milwaukee, Wisconsin 53208
Phone: 414.966.9366
Fax: 414.966.9465
www.quorumarchitects.com

50% CHECK SET
PRELIMINARY
NOT FOR CONSTRUCTION
QUORUM ARCHITECTS, INC.

ROCKET SHIP - MILWAUKEE

2933 WEST CLEVELAND AVE
Milwaukee, Wisconsin 53215

Revisions:

Sheet Name:
ELEVATIONS

Date: 04/05/2012
Drawn By: KWS
Project No.: 11044.00

Sheet No.
A3.1

© Copyright 2012, Quorum Architects, Inc.

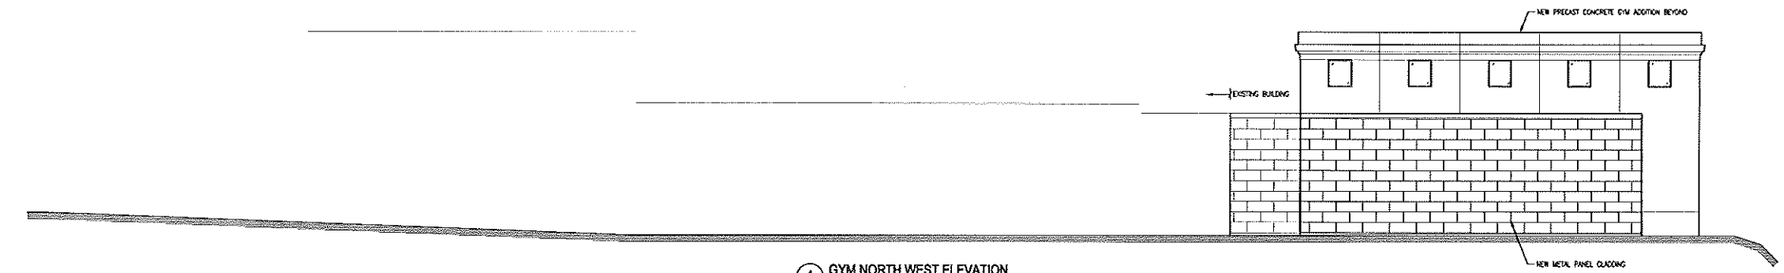

1 GYM NORTH WEST ELEVATION
SCALE: 1/8" = 1'-0"

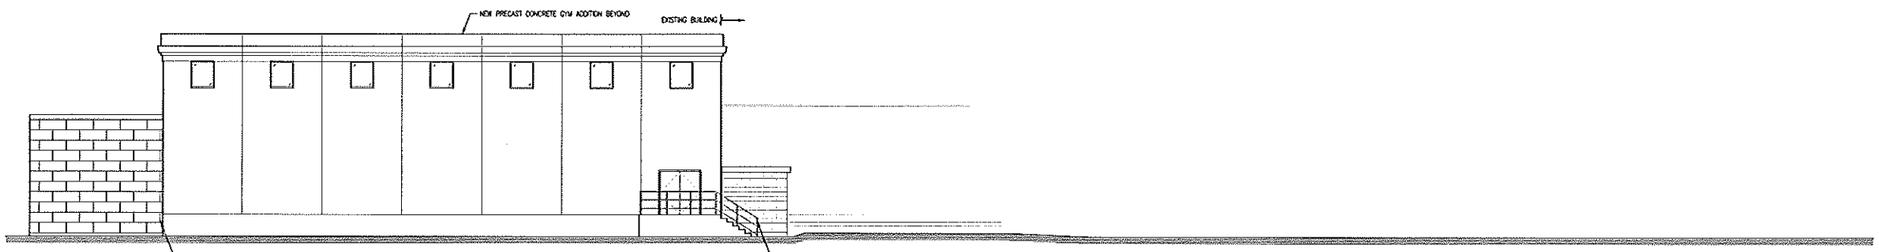

2 GYM SOUTH WEST ELEVATION
SCALE: 1/8" = 1'-0"

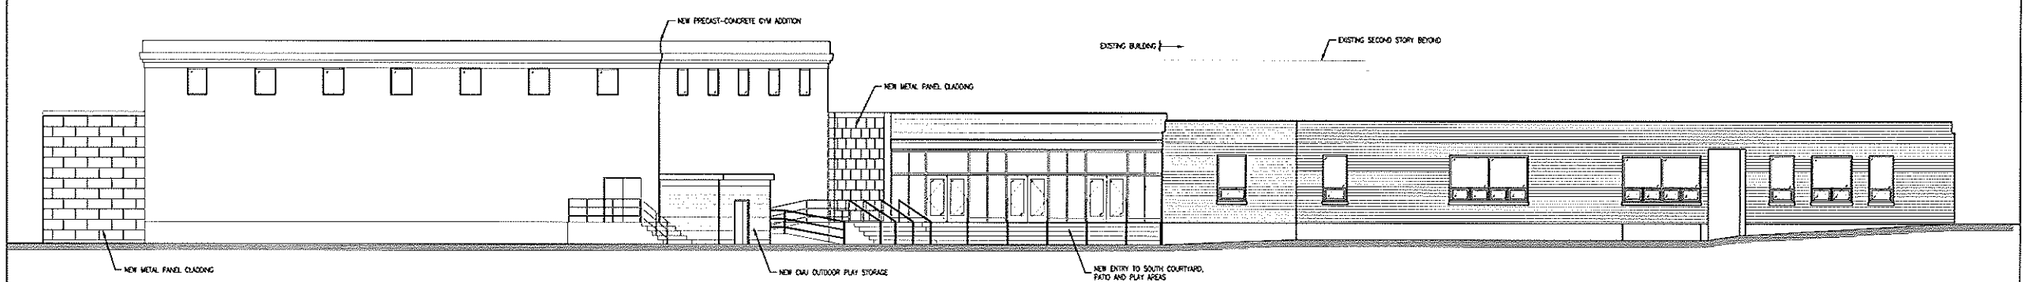

3 SOUTH ELEVATION
SCALE: 1/8" = 1'-0"

Quorum Architects, Inc.
3112 West Highland Boulevard
Milwaukee, Wisconsin 53208
Phone: 414.905.9350
Fax: 414.265.9455
www.quorumarchitects.com

50% CHECK SET
PRELIMINARY
NOT FOR CONSTRUCTION
QUORUM ARCHITECTS, INC.

ROCKET SHIP - MILWAUKEE

2933 WEST CLEVELAND AVE
Milwaukee, Wisconsin 53215

Revisions:

Sheet Name:
ELEVATIONS

Date: 04/05/2012
Drawn By: KWS
Project No.: 11044.00

Sheet No.
A3.2

© Copyright 2012 Quorum Architects, Inc

1 EXISTING NORTH ELEVATION
SCALE: NO SCALE

2 SOUTH ELEVATION
FUTURE COURTYARD
SCALE: NO SCALE

3 EXISTING WEST ELEVATION
SCALE: NO SCALE

4 EXISTING PARKING LOT
SCALE: NO SCALE

Quorum Architects, Inc. www.quorumarchitects.com	DRAWN BY: KWS	REVISION: EXISTING SITE PHOTOS	PROJECT NO. 11044.00
	DATE: 04/05/2012	PROJECT: ROCKET SHIP CHARTER SCHOOL 2933 W Cleveland Ave Milwaukee, Wisconsin 53215	DRAWING: Photos2
	SHEET REF:		

Apr 05, 2012 – 12:16pm
Q:\11 Projects\11044-00 Rocket Ship\CDs\Parts\11044-00 BOZA PHOTOS.dwg

Copyright 2012, Quorum Architects, Inc.

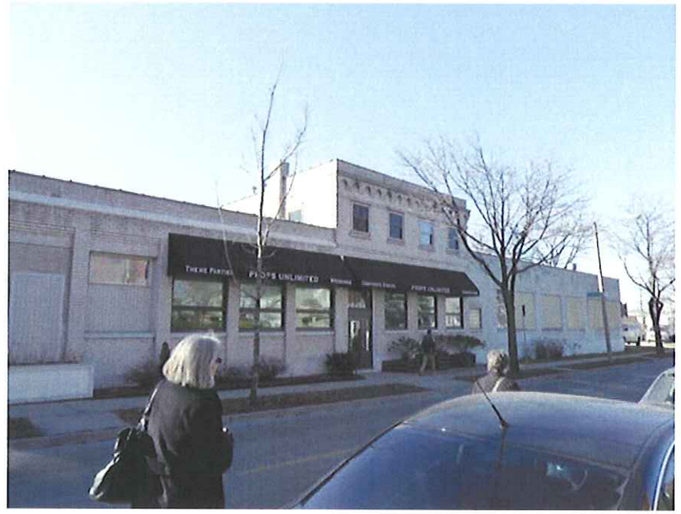

1 EXISTING NORTH ELEVATION
SCALE: NO SCALE

2 EXISTING EAST ELEVATION
SCALE: NO SCALE

3 EXISTING SOUTH ELEVATION
SCALE: NO SCALE

4 EXISTING WEST ELEVATION
SCALE: NO SCALE

Quorum Architects, Inc. www.quorumarchitects.com	DRAWN BY: KWS	REVISION: EXISTING SITE PHOTOS	PROJECT NO. 11044.00
	DATE: 04/05/2012	PROJECT: ROCKET SHIP CHARTER SCHOOL 2933 W Cleveland Ave Milwaukee, Wisconsin 53215	DRAWING: Photos1
	SHEET REF:		

Apr 05, 2012 – 12:15pm
Q:\11 Projects\11044-00 Rocket Ship\CDs\Parts\11044-00 BOZA PHOTOS.dwg

Copyright 2012, Quorum Architects, Inc.