Appendix:
a - e

Appendix:
a

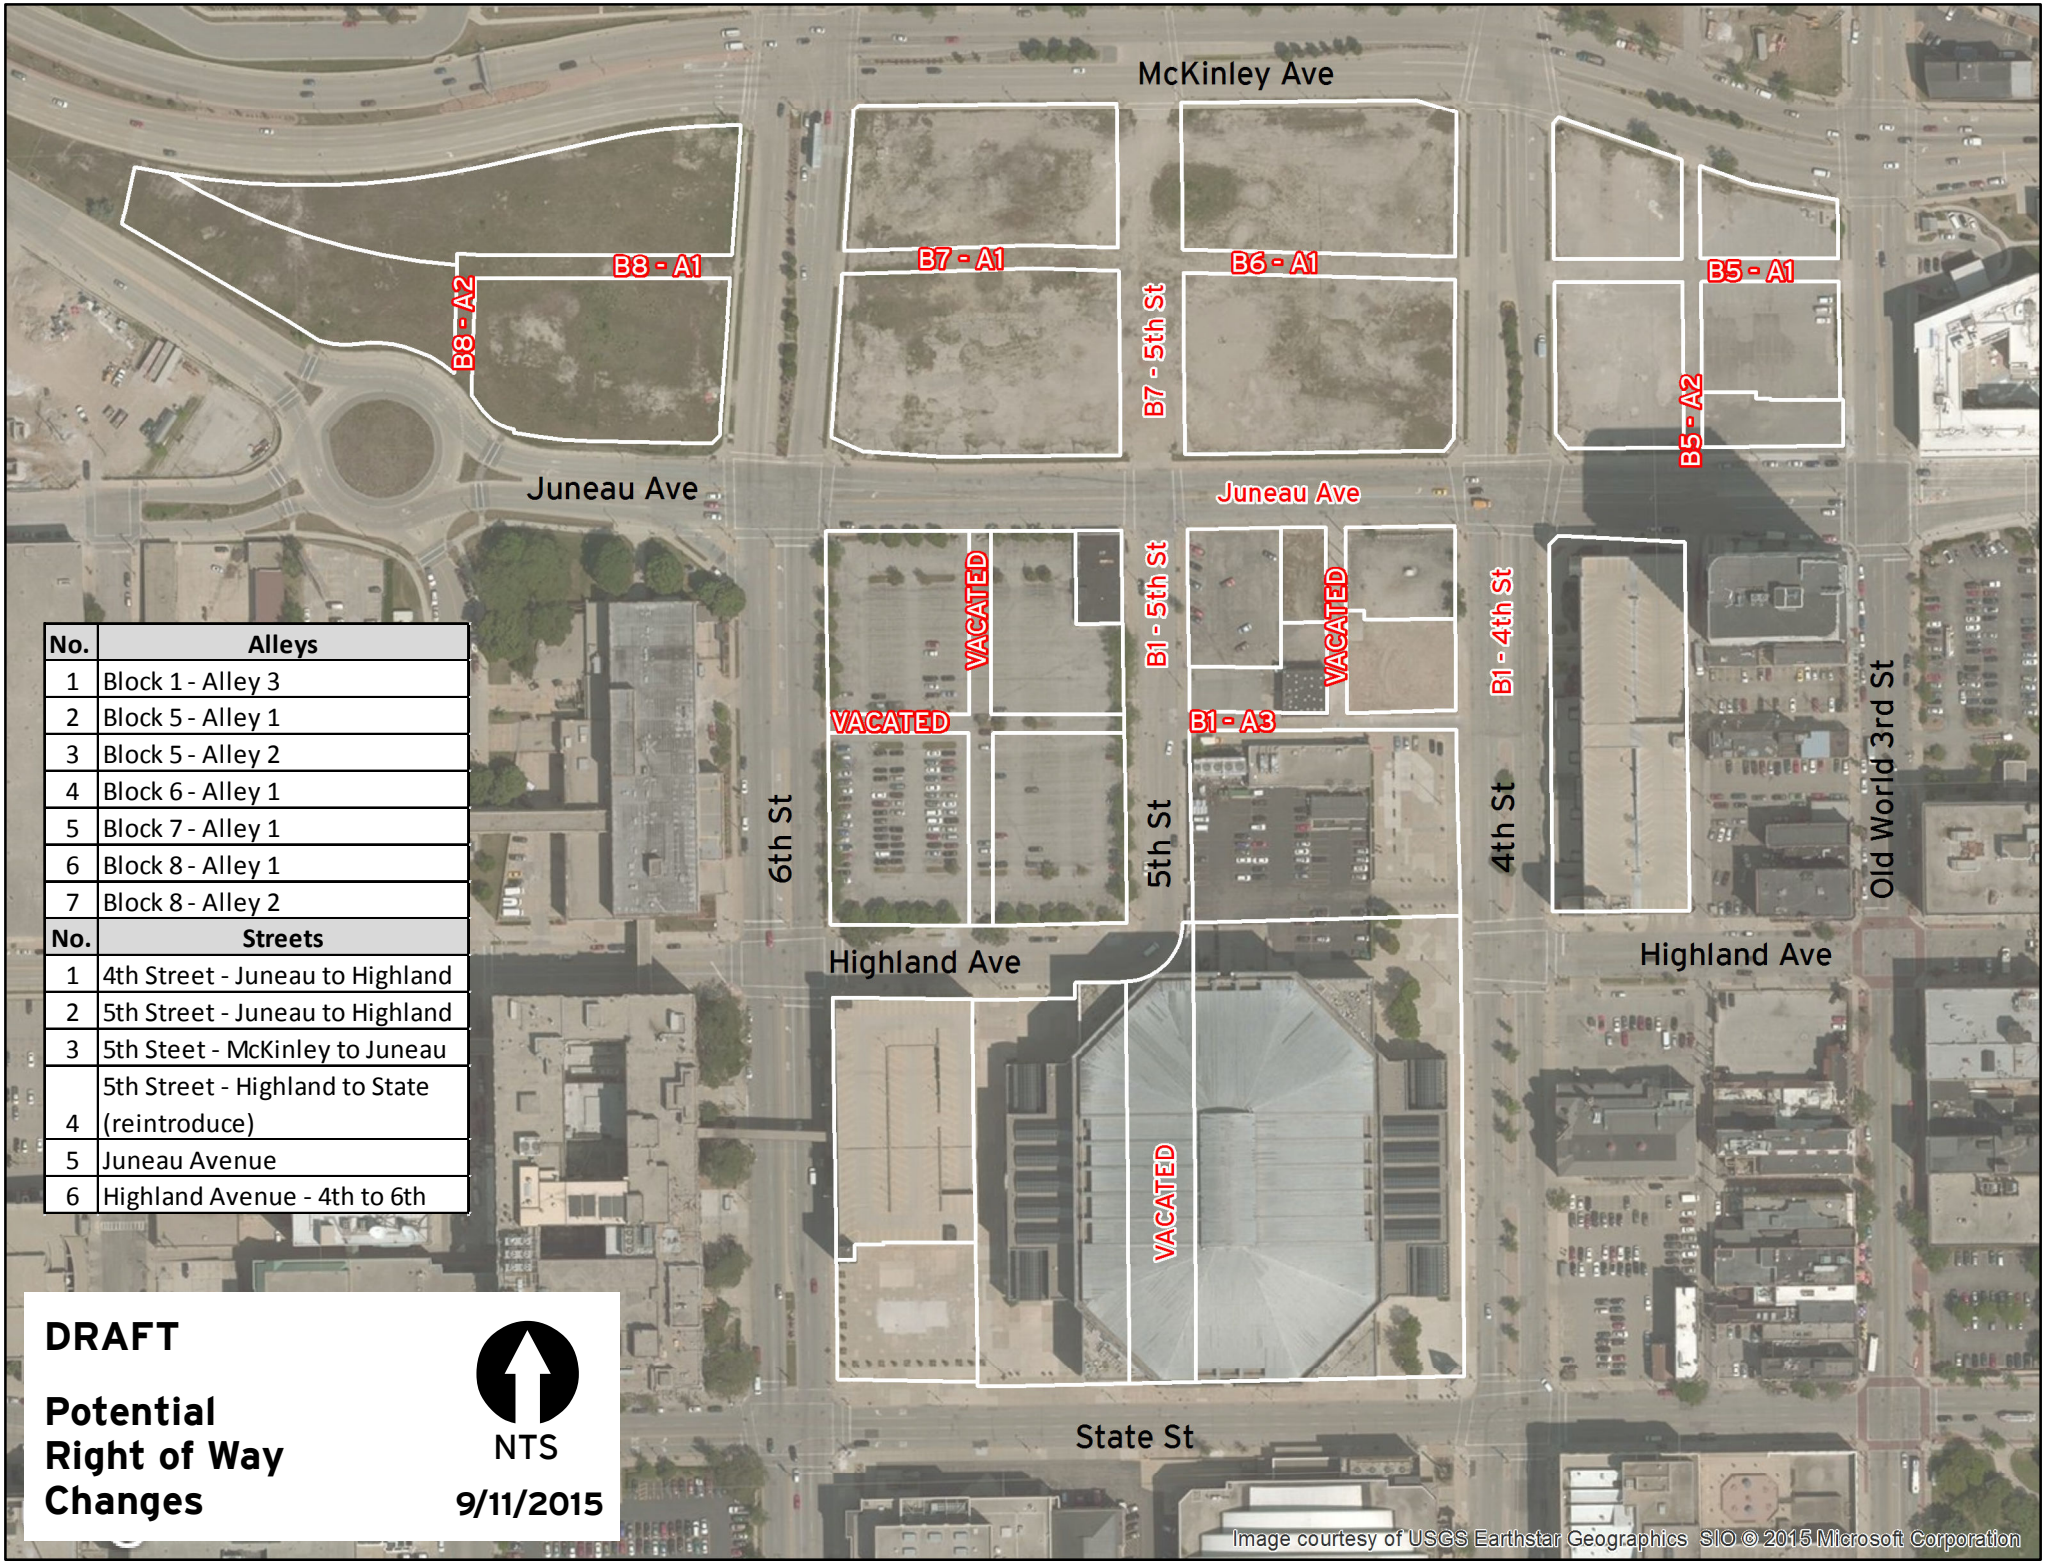

No.	Alleys
1	Block 1 - Alley 3
2	Block 5 - Alley 1
3	Block 5 - Alley 2
4	Block 6 - Alley 1
5	Block 7 - Alley 1
6	Block 8 - Alley 1
7	Block 8 - Alley 2
No.	**Streets**
1	4th Street - Juneau to Highland
2	5th Street - Juneau to Highland
3	5th Steet - McKinley to Juneau
4	5th Street - Highland to State (reintroduce)
5	Juneau Avenue
6	Highland Avenue - 4th to 6th

DRAFT

Potential Right of Way Changes

NTS

9/11/2015

Appendix:
b

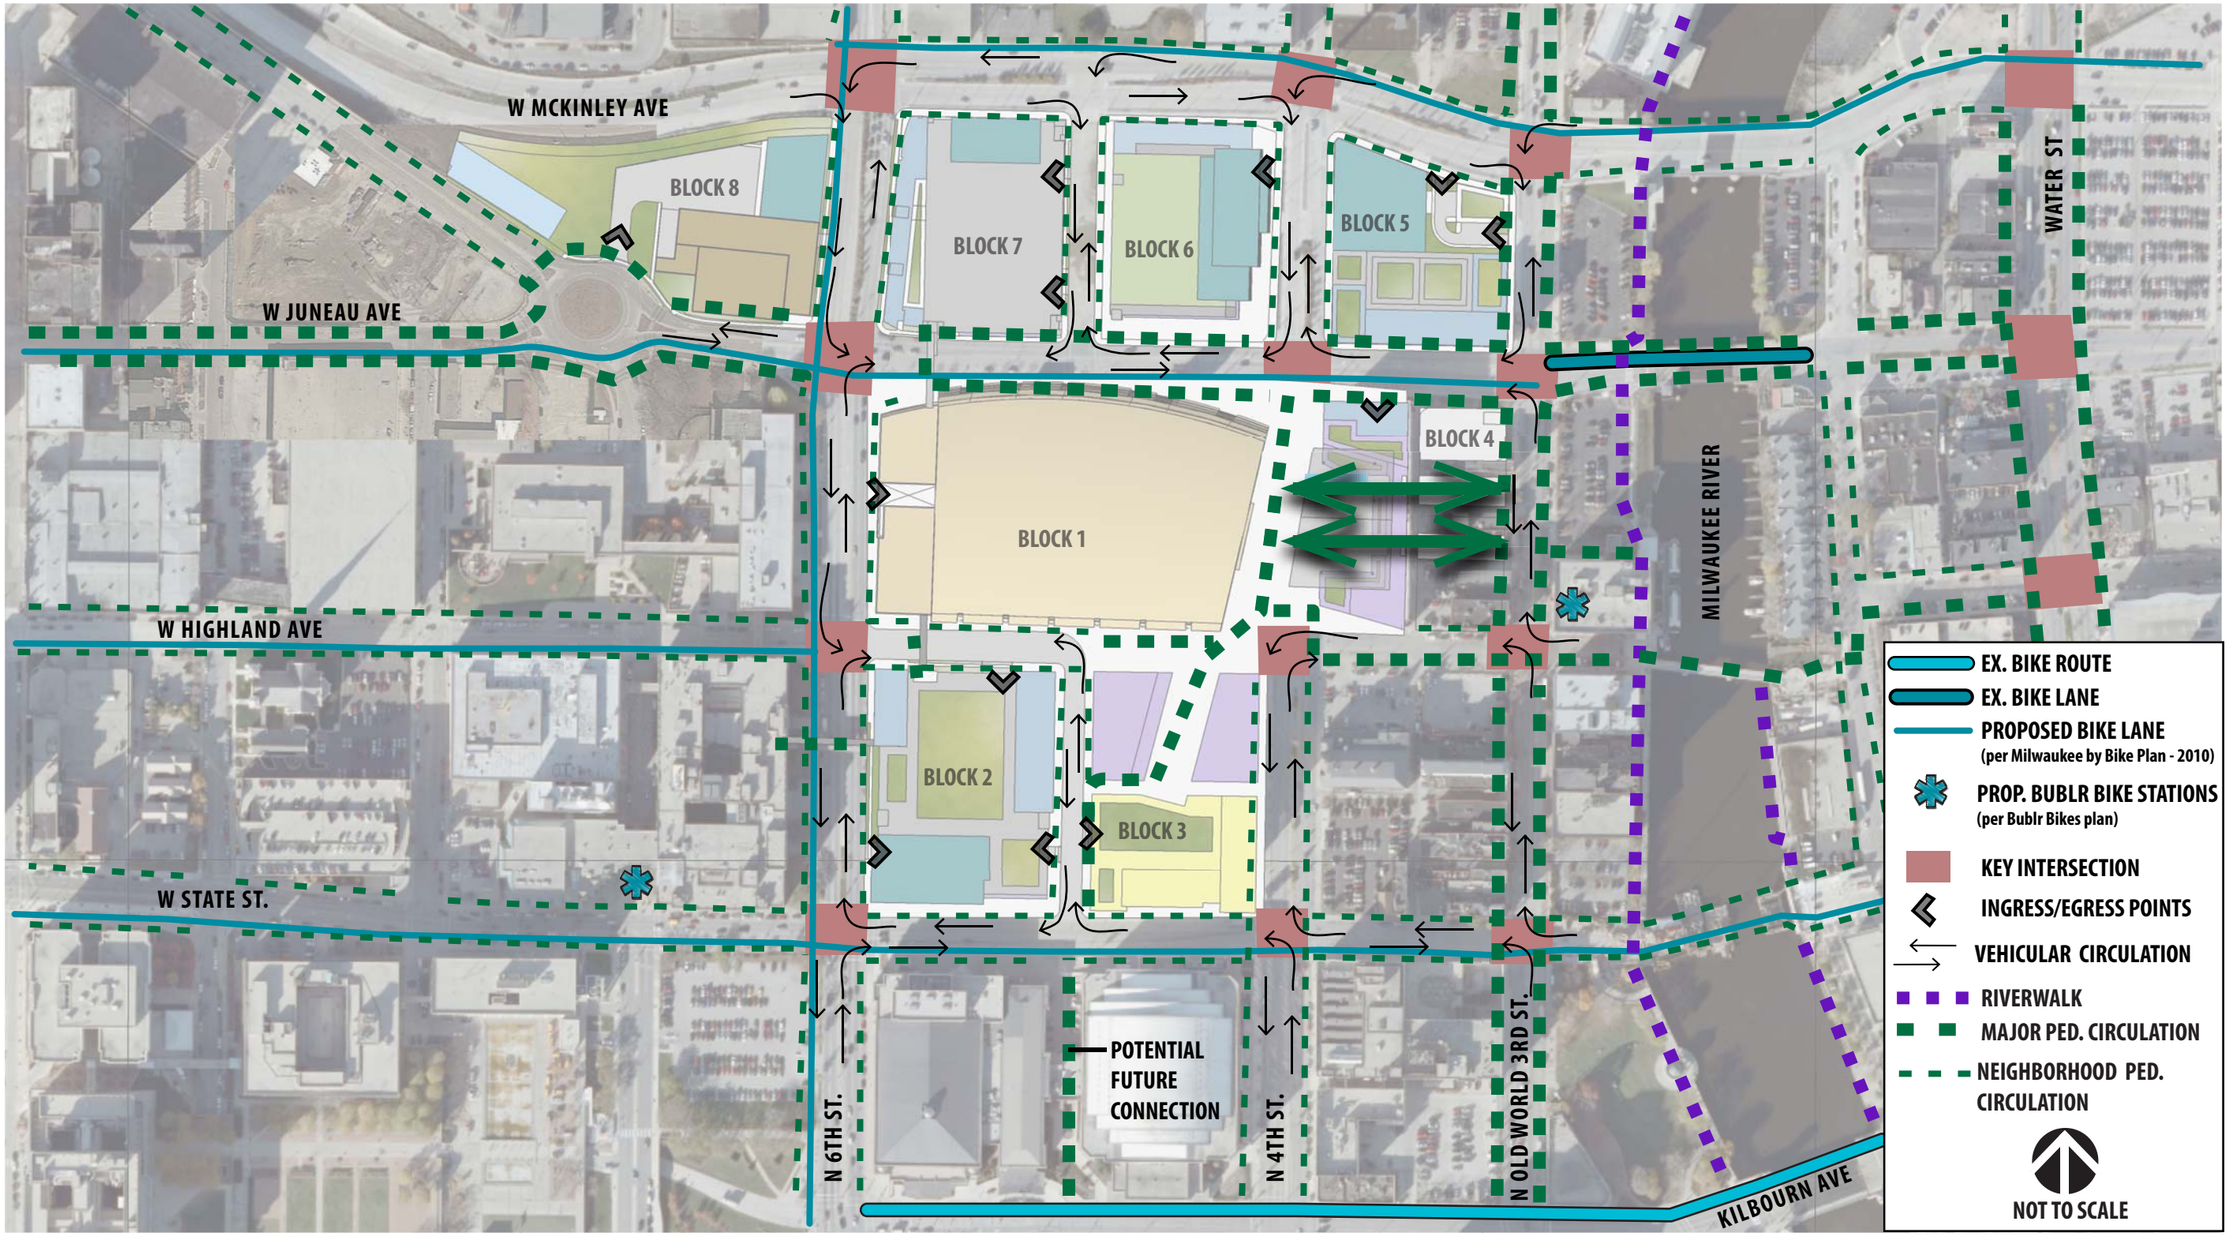

BUCKS ARENA DEVELOPMENT

AUTO, BIKE & PEDESTRIAN PATTERNS

eppstein uhen : architects

Appendix:
c

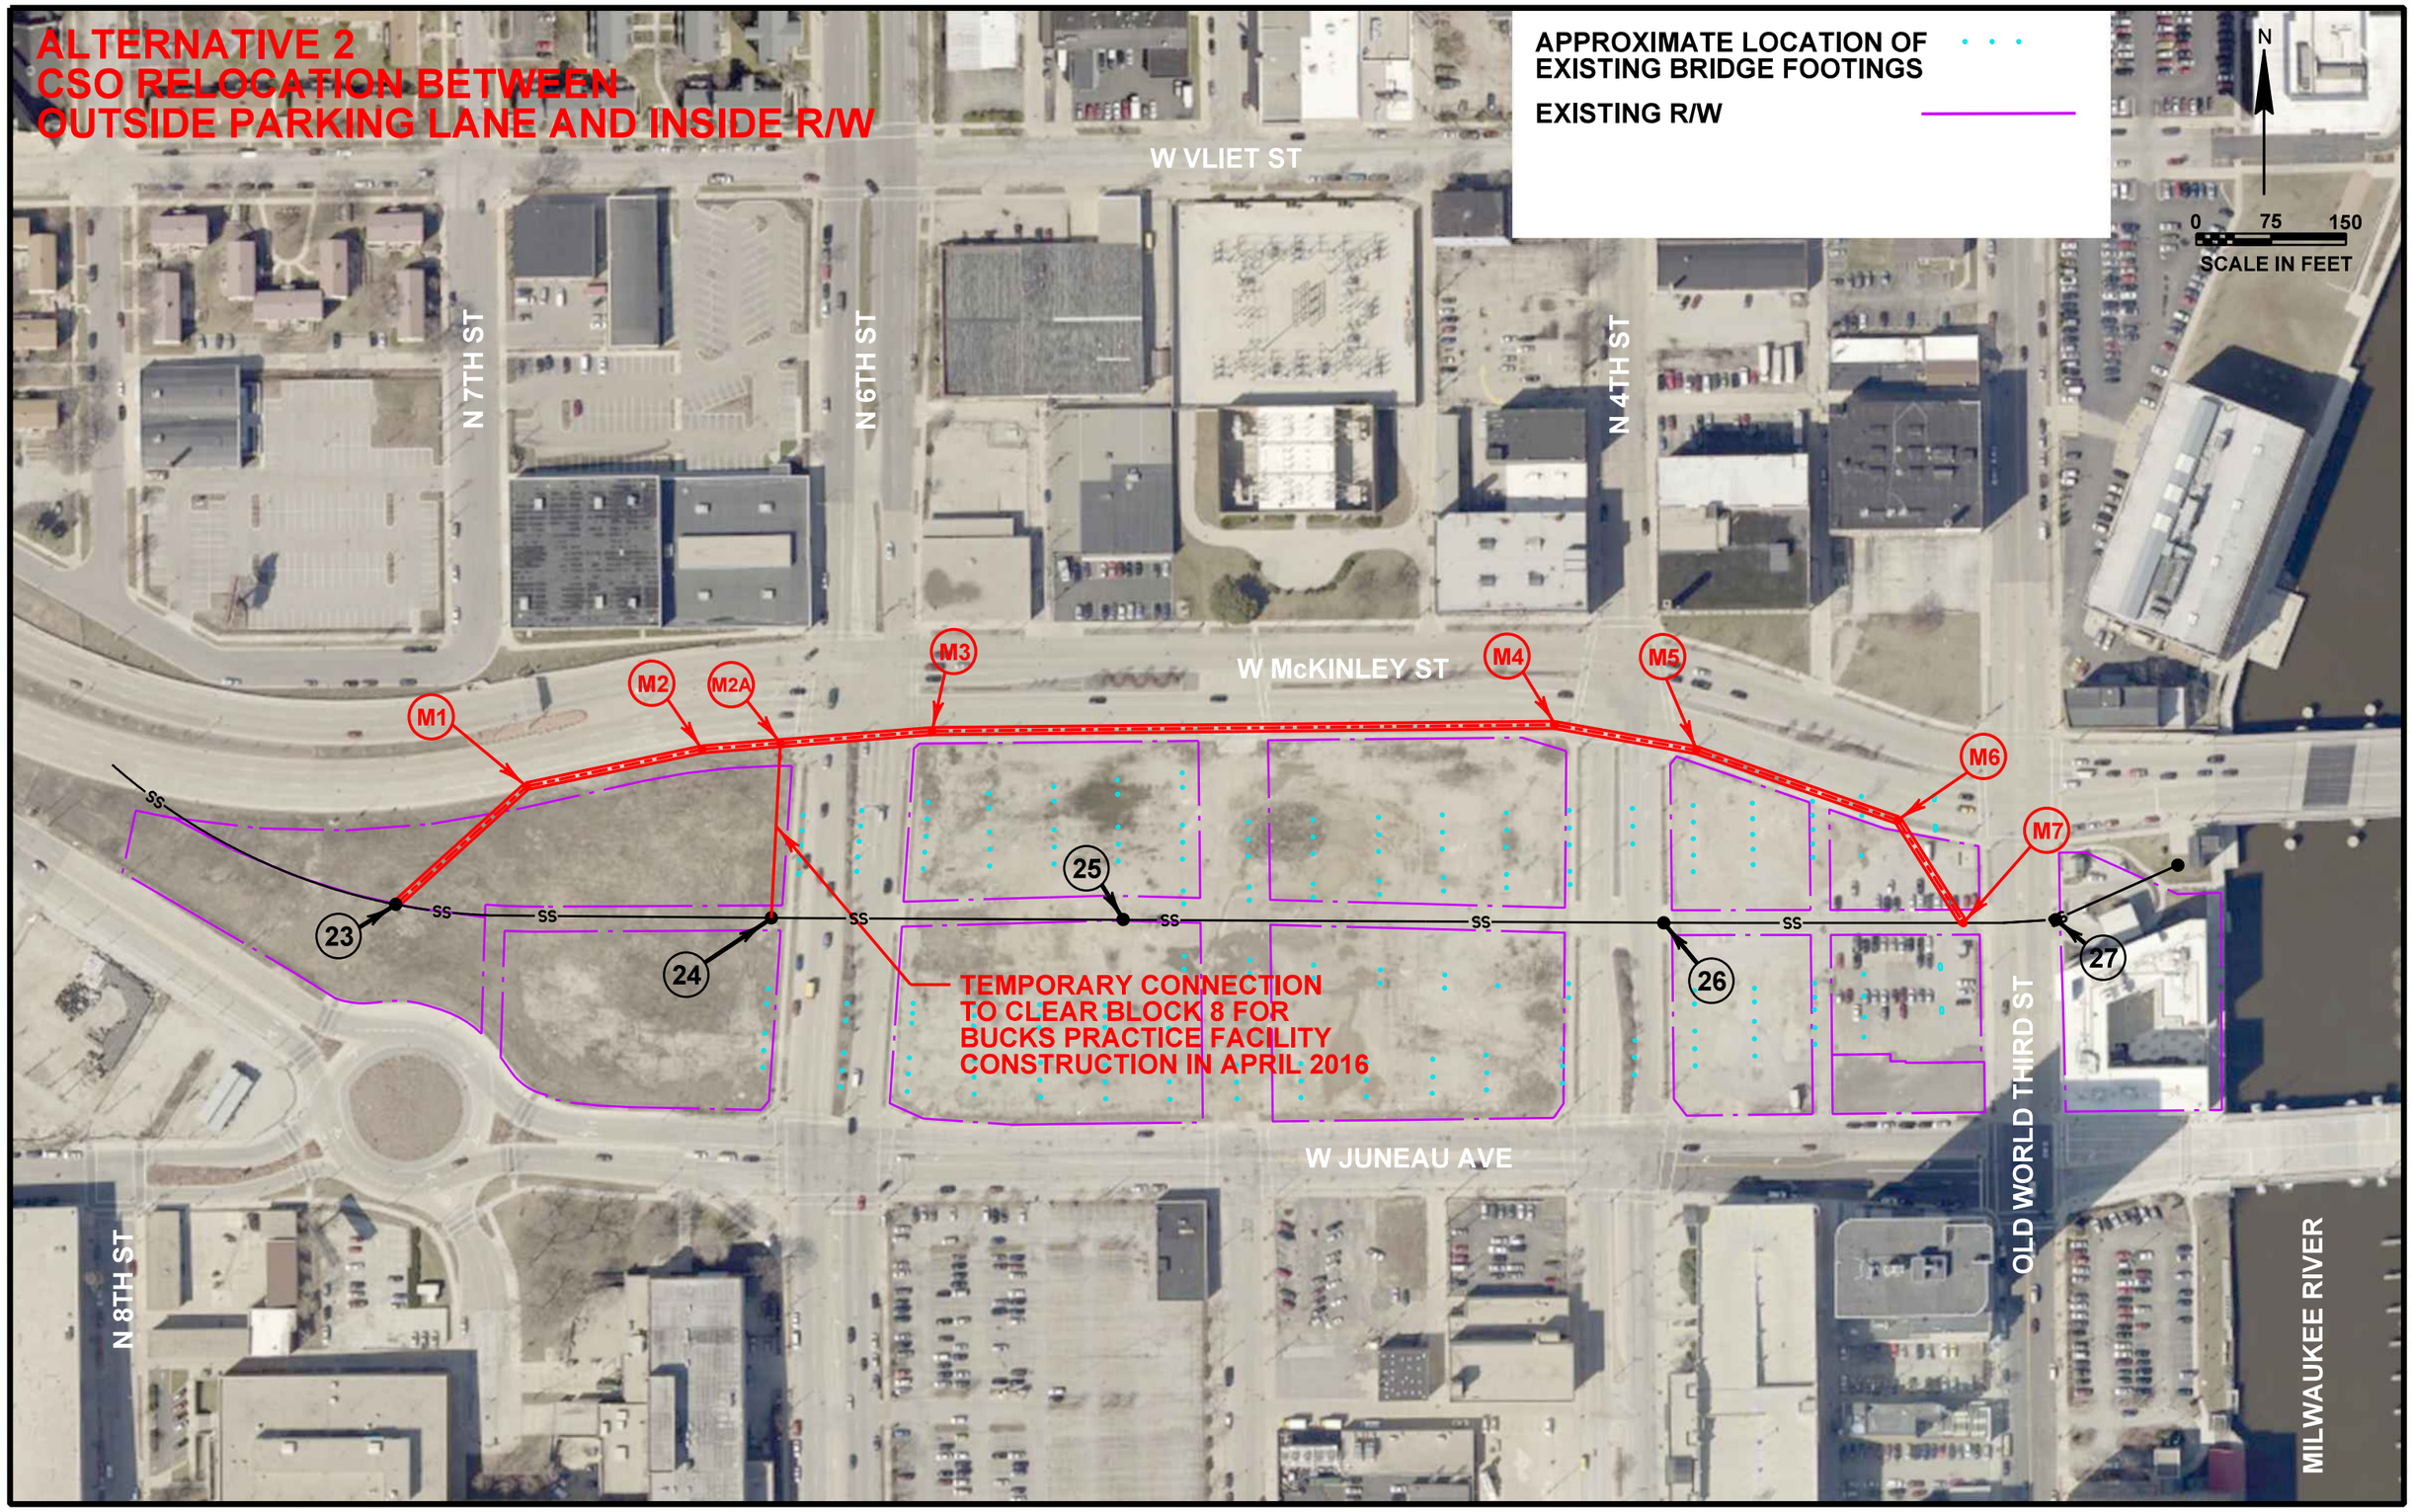
ALTERNATIVE 2
CSO RELOCATION BETWEEN
OUTSIDE PARKING LANE AND INSIDE R/W
APPROXIMATE LOCATION OF
EXISTING BRIDGE FOOTINGS
EXISTING R/W
N
0 75 150
SCALE IN FEET
W VLIET ST
N 7TH ST
N 6TH ST
N 4TH ST
W McKINLEY ST
M1
M2
M2A
M3
M4
M5
M6
M7
SS
23
24
25
26
27
TEMPORARY CONNECTION
TO CLEAR BLOCK 8 FOR
BUCKS PRACTICE FACILITY
CONSTRUCTION IN APRIL 2016
W JUNEAU AVE
N 8TH ST
OLD WORLD THIRD ST
MILWAUKEE RIVER

ALTERNATIVE 2
CSO RELOCATION BETWEEN
OUTSIDE PARKING LANE AND INSIDE R/W

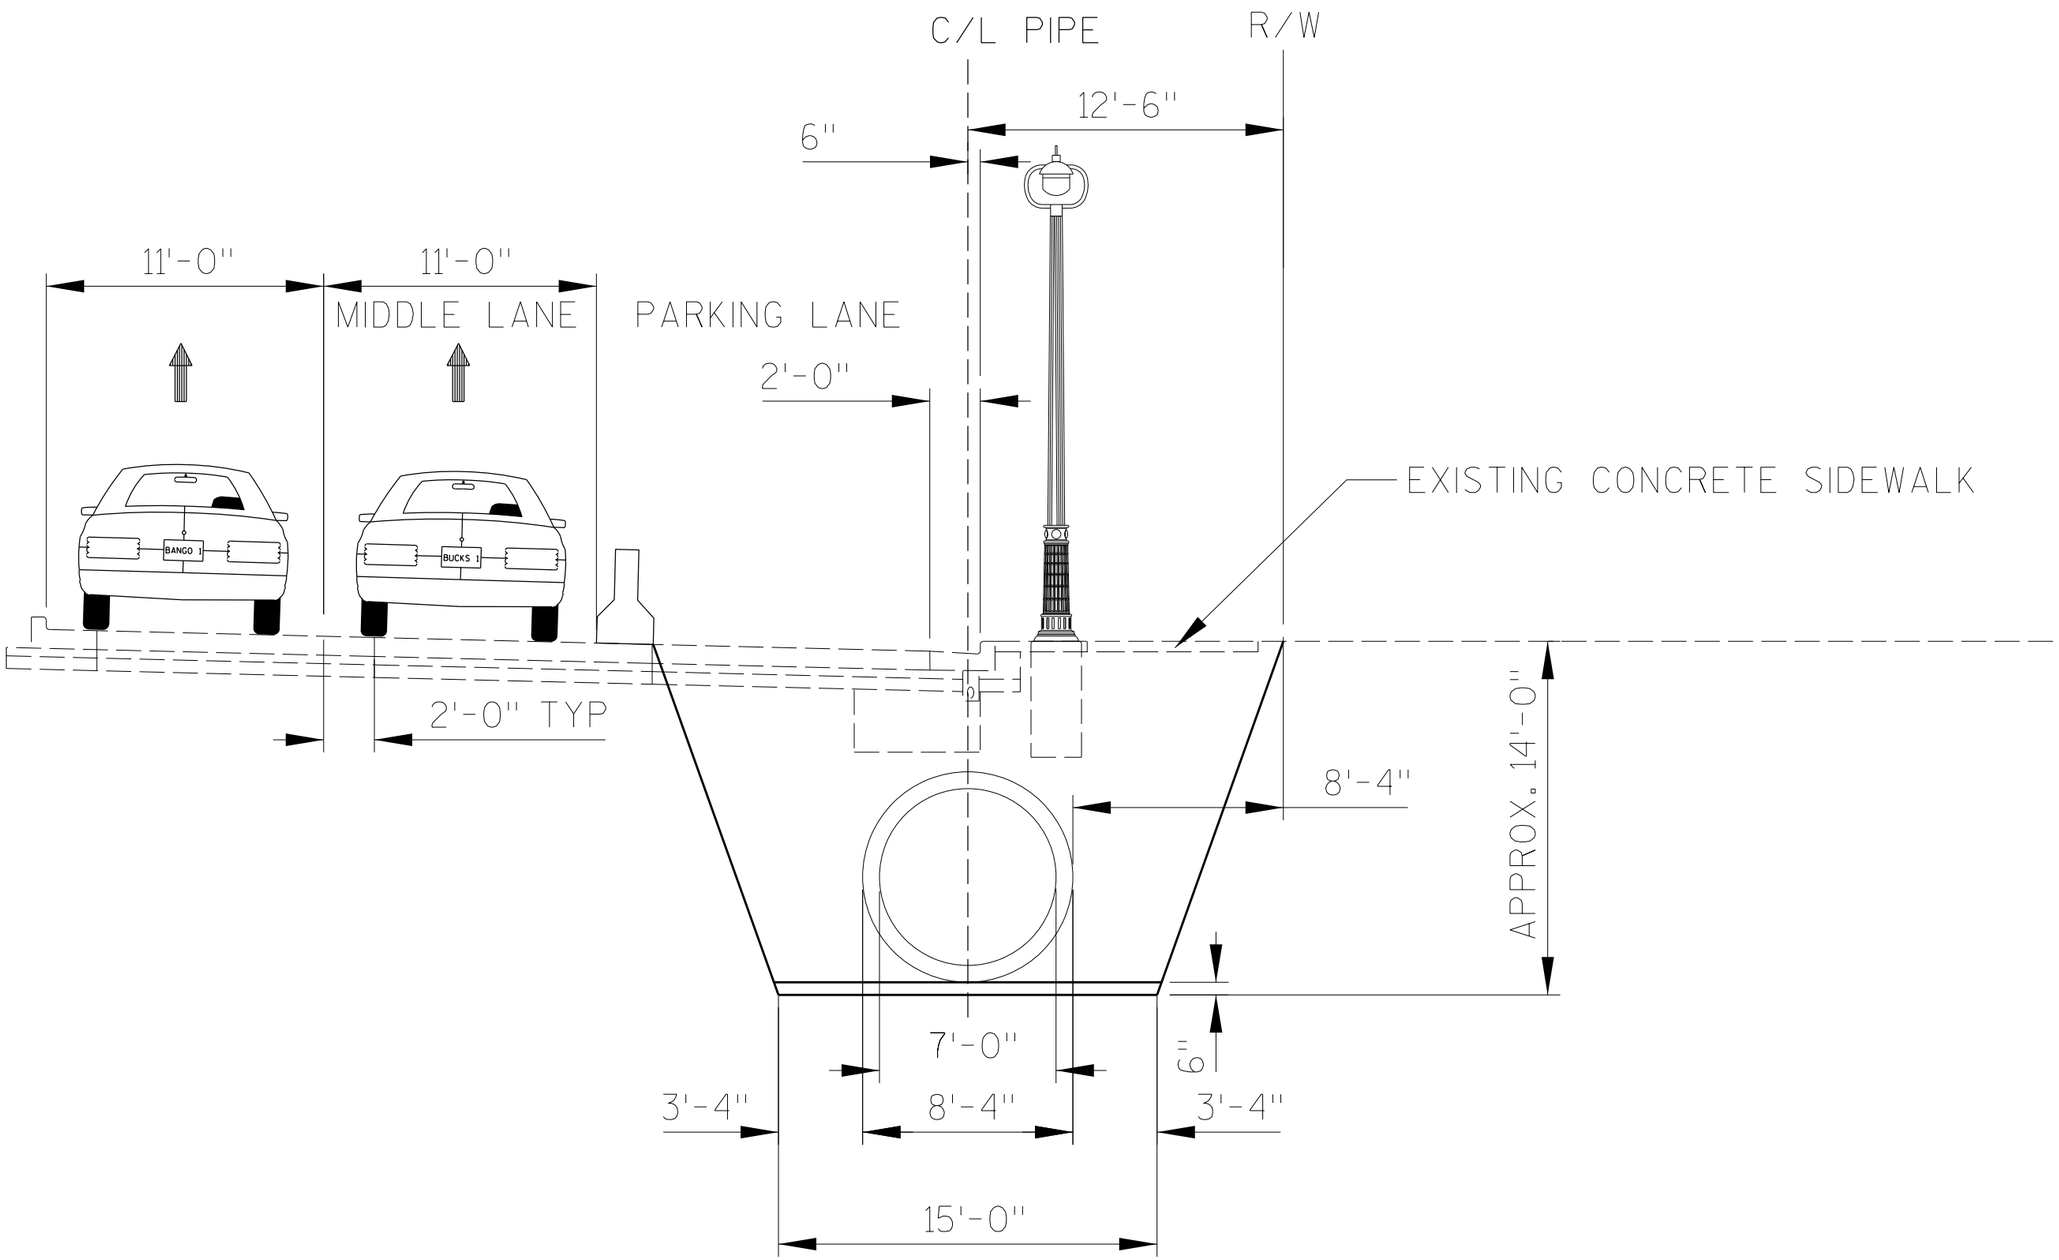

Appendix: **d**

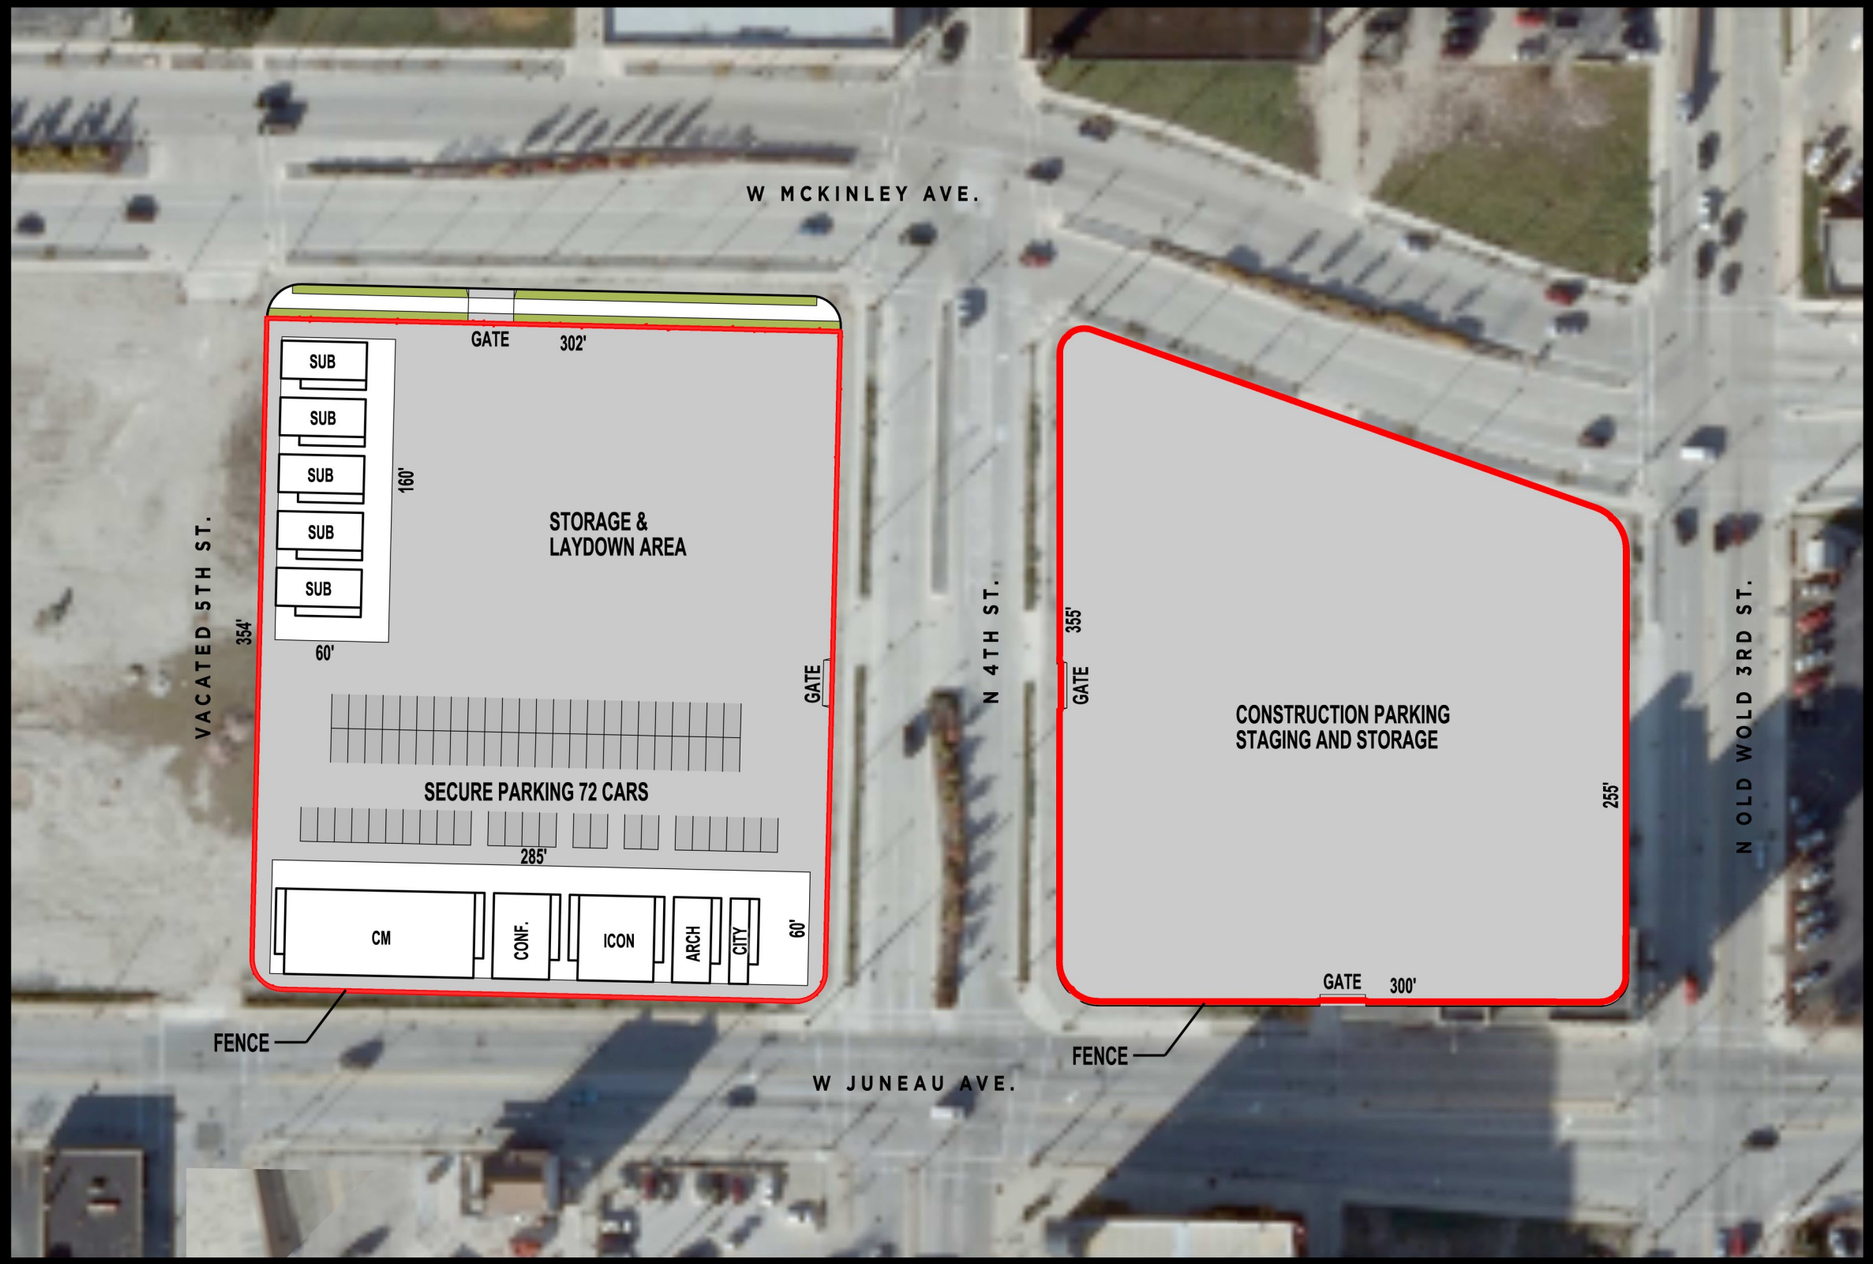

TEMPORARY TRAILER COMPLEX LAYOUT

Appendix:
e

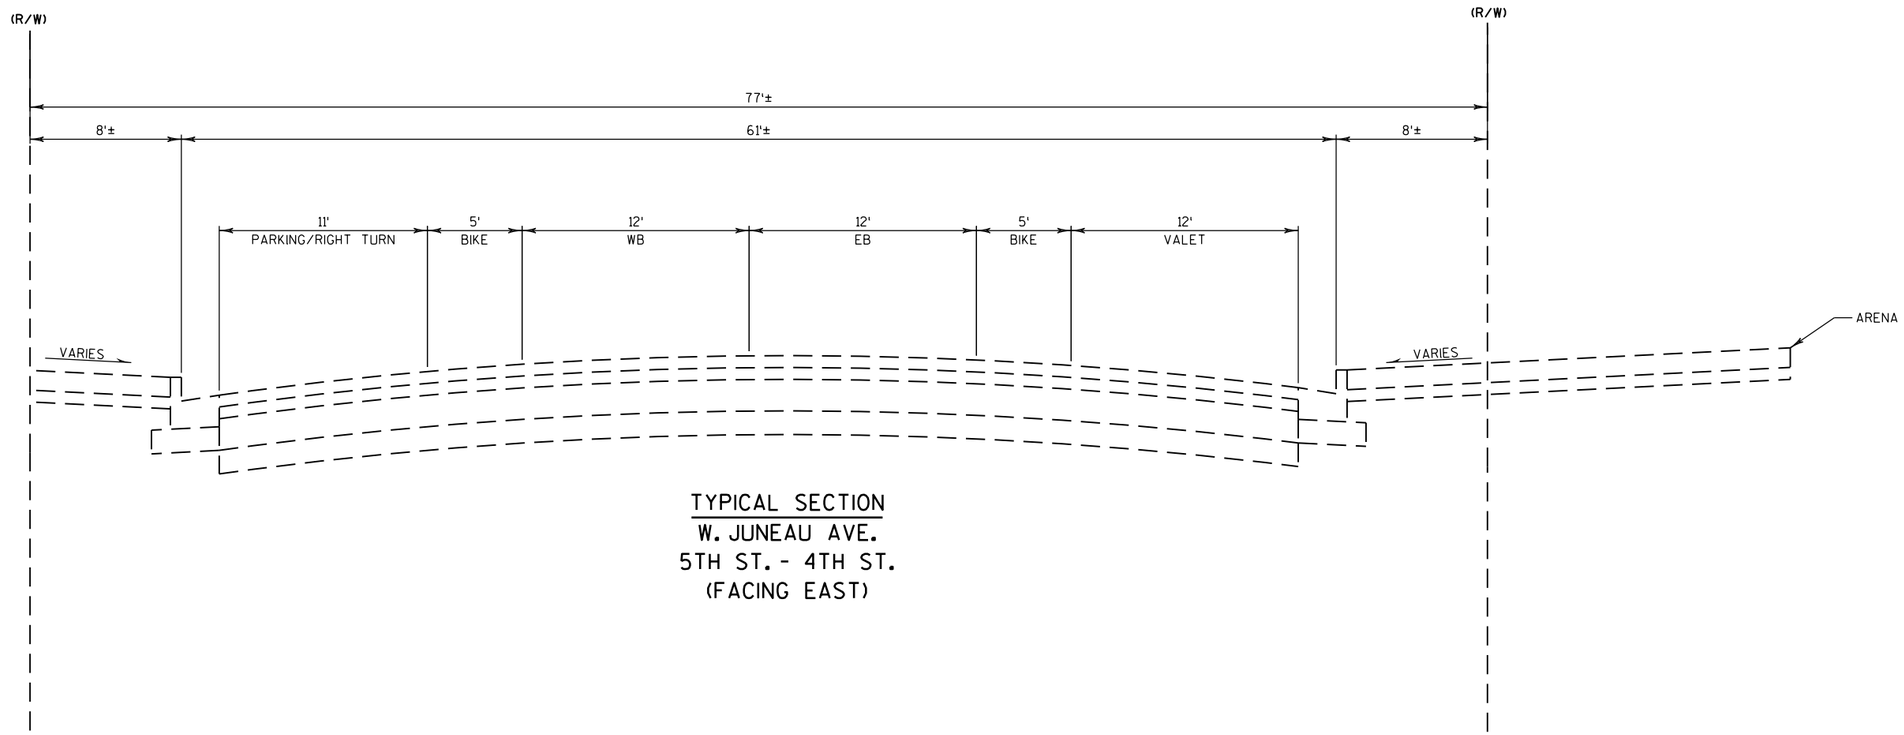

TYPICAL SECTION
W. JUNEAU AVE.
5TH ST. - 4TH ST.
(FACING EAST)

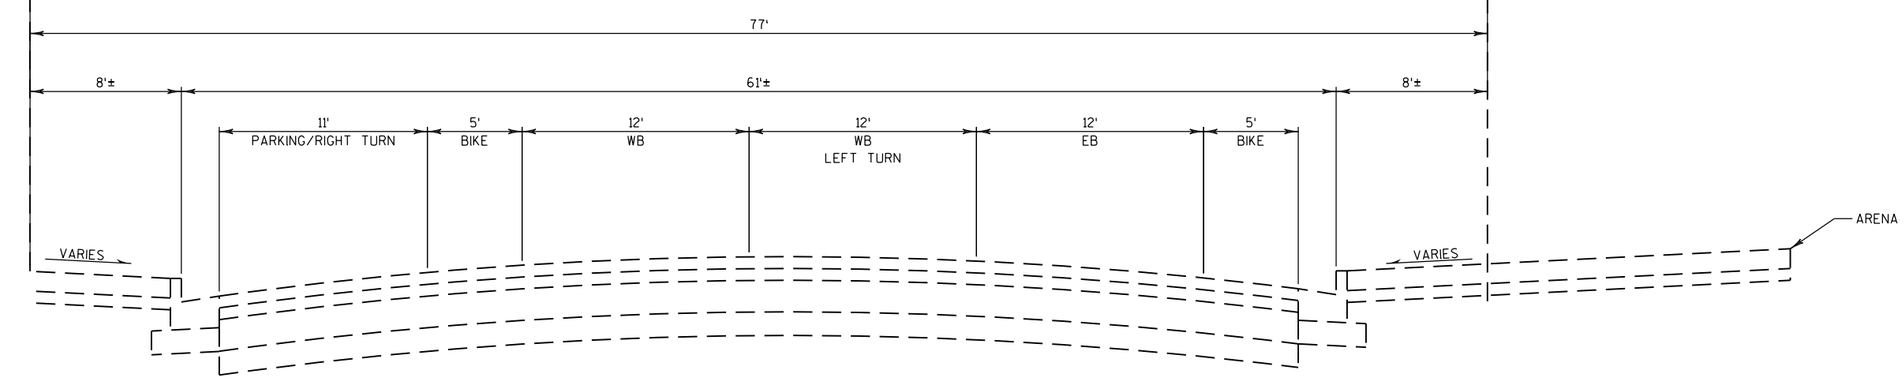

TYPICAL SECTION
W. JUNEAU AVE.
6TH ST. - 5TH ST.
(FACING EAST)

HNTB

TYPICAL SECTIONS	DRAFT	SHEET

2

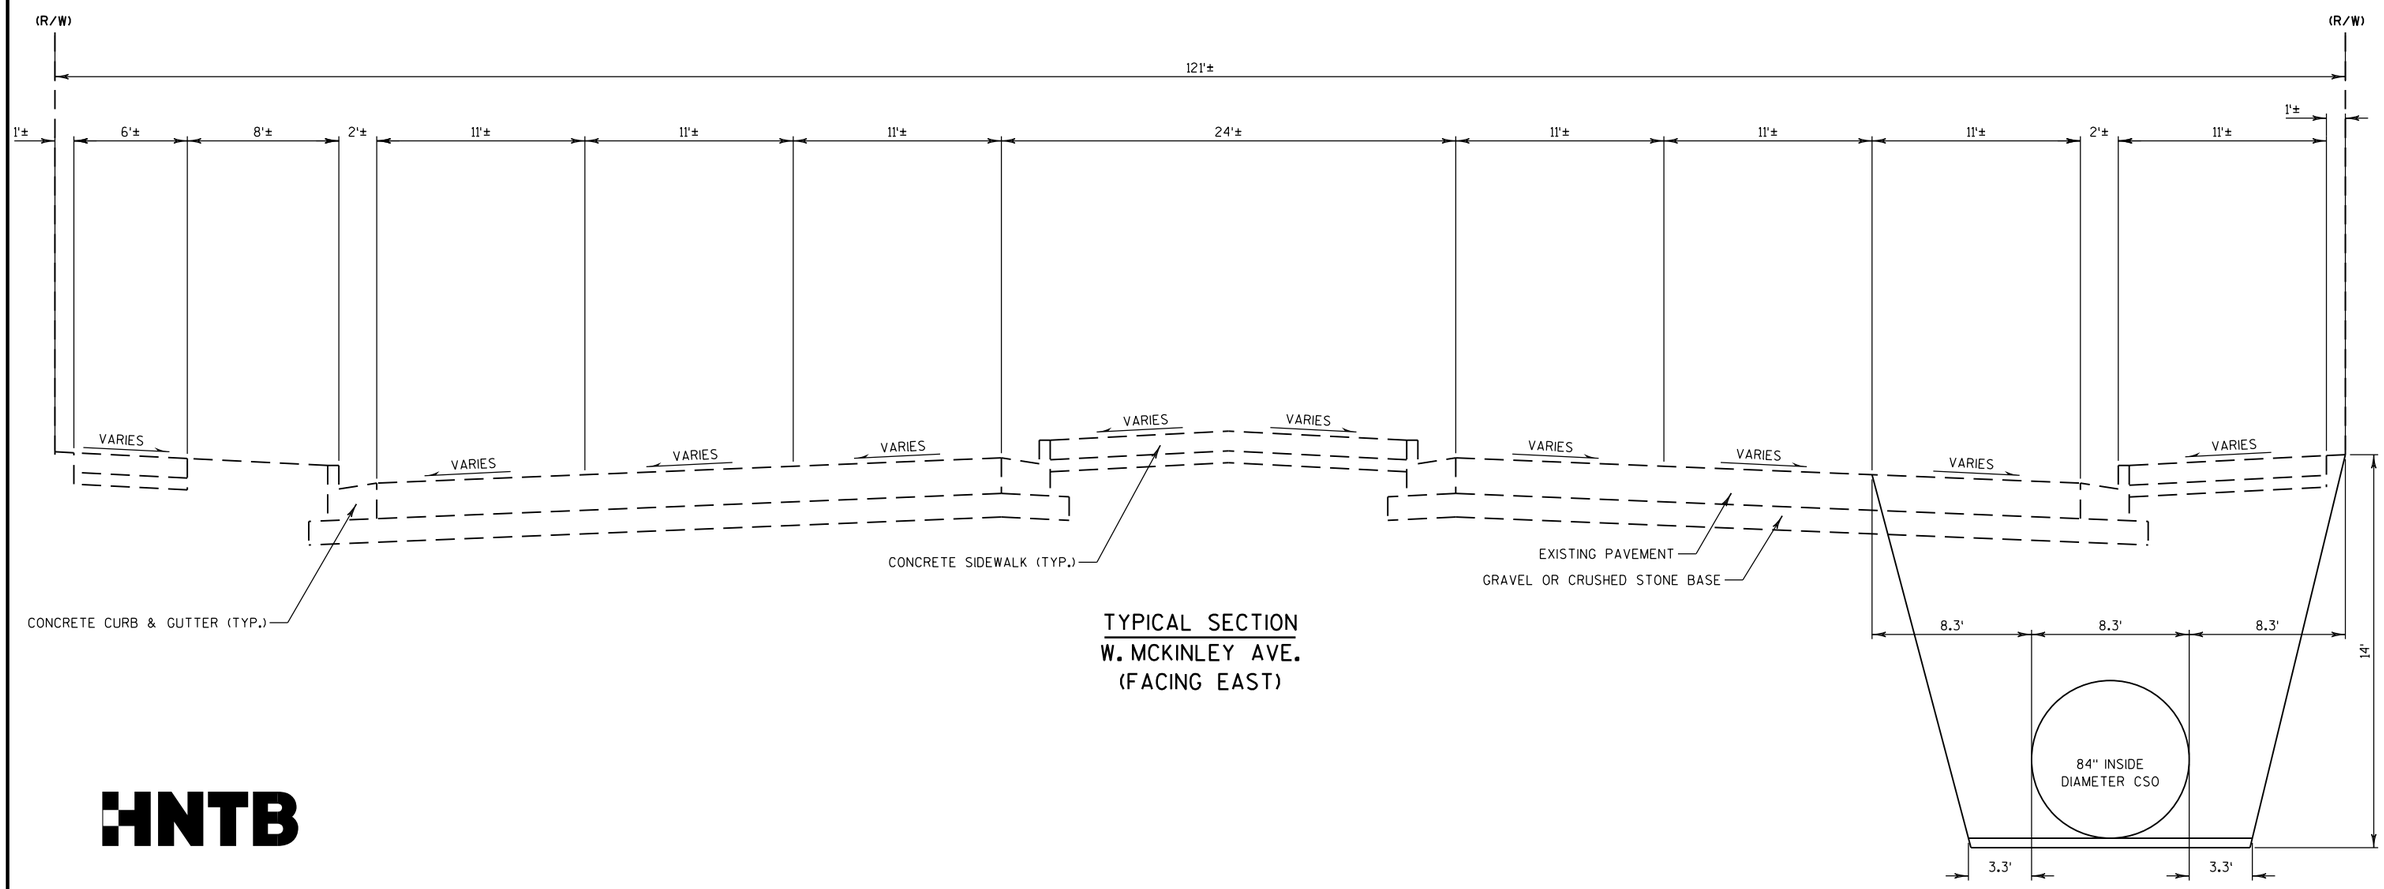

TYPICAL SECTION
W. MCKINLEY AVE.
(FACING EAST)

HNTB

	TYPICAL SECTIONS	DRAFT	SHEET

FILE NAME : msc_mckinley_xsect.dgn PLOT DATE : 9/17/2015 3:40:47 PM PLOT BY : dfelber PLOT NAME : PLOT SCALE : 8:1