S.W. 1/4 SEC. 4, T.6N., R.22E.

466

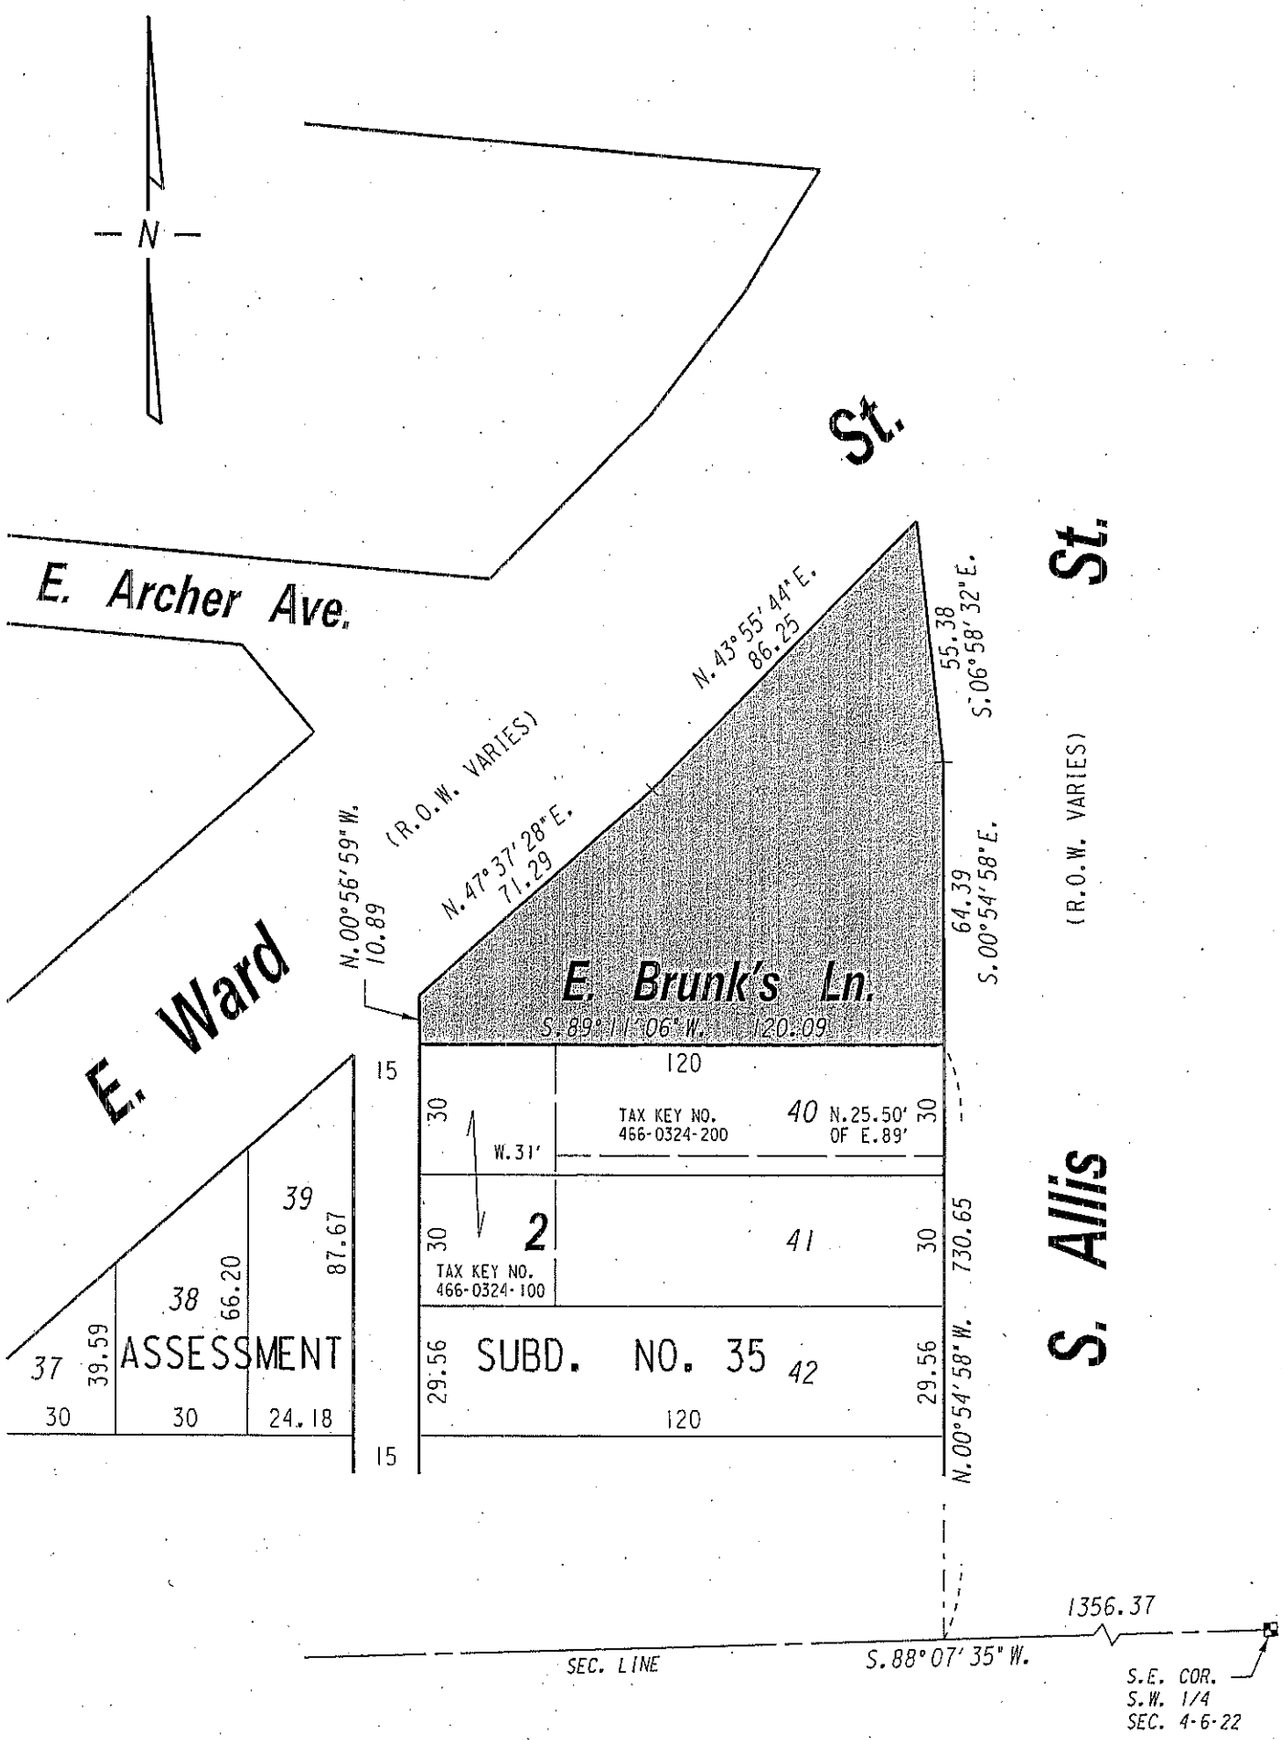

PORTION OF EXCESS PUBLIC STREET RIGHT-OF-WAY PROPOSED TO BE VACATED

EXHIBIT "A"

FILE NO. 141642

INFRASTRUCTURE SERVICES DIVISION

MILWAUKEE, WISCONSIN

ASSIGNED TO: W. FUCHS
CH'K'D. BY: W. FUCHS
DRAWN BY: W.F.
DATE: APRIL 6, 2015
PROJECT/GRANT NO.: WK52337368
SCALE: 1" = 40'
APPROVED BY:

CENTRAL DRAFTING & RECORDS MANAGER

Jeffrey S. Polenske
CITY ENGINEER mgc

w:\eng\row\vacation\ 7368\ 7368 map.dgn