ar'ke-tek-cher, inc.
DESIGNERS AND MASTER BUILDERS
1817 NORTH WARREN AVENUE
MILWAUKEE, WI 53202
TEL: 414-271-5025
FAX: 414-271-5025

SCIORTINO'S BAKERY ADDITION

1100 EAST BRADY STREET
MILWAUKEE, WI 53202

FEBRUARY 13, 2012

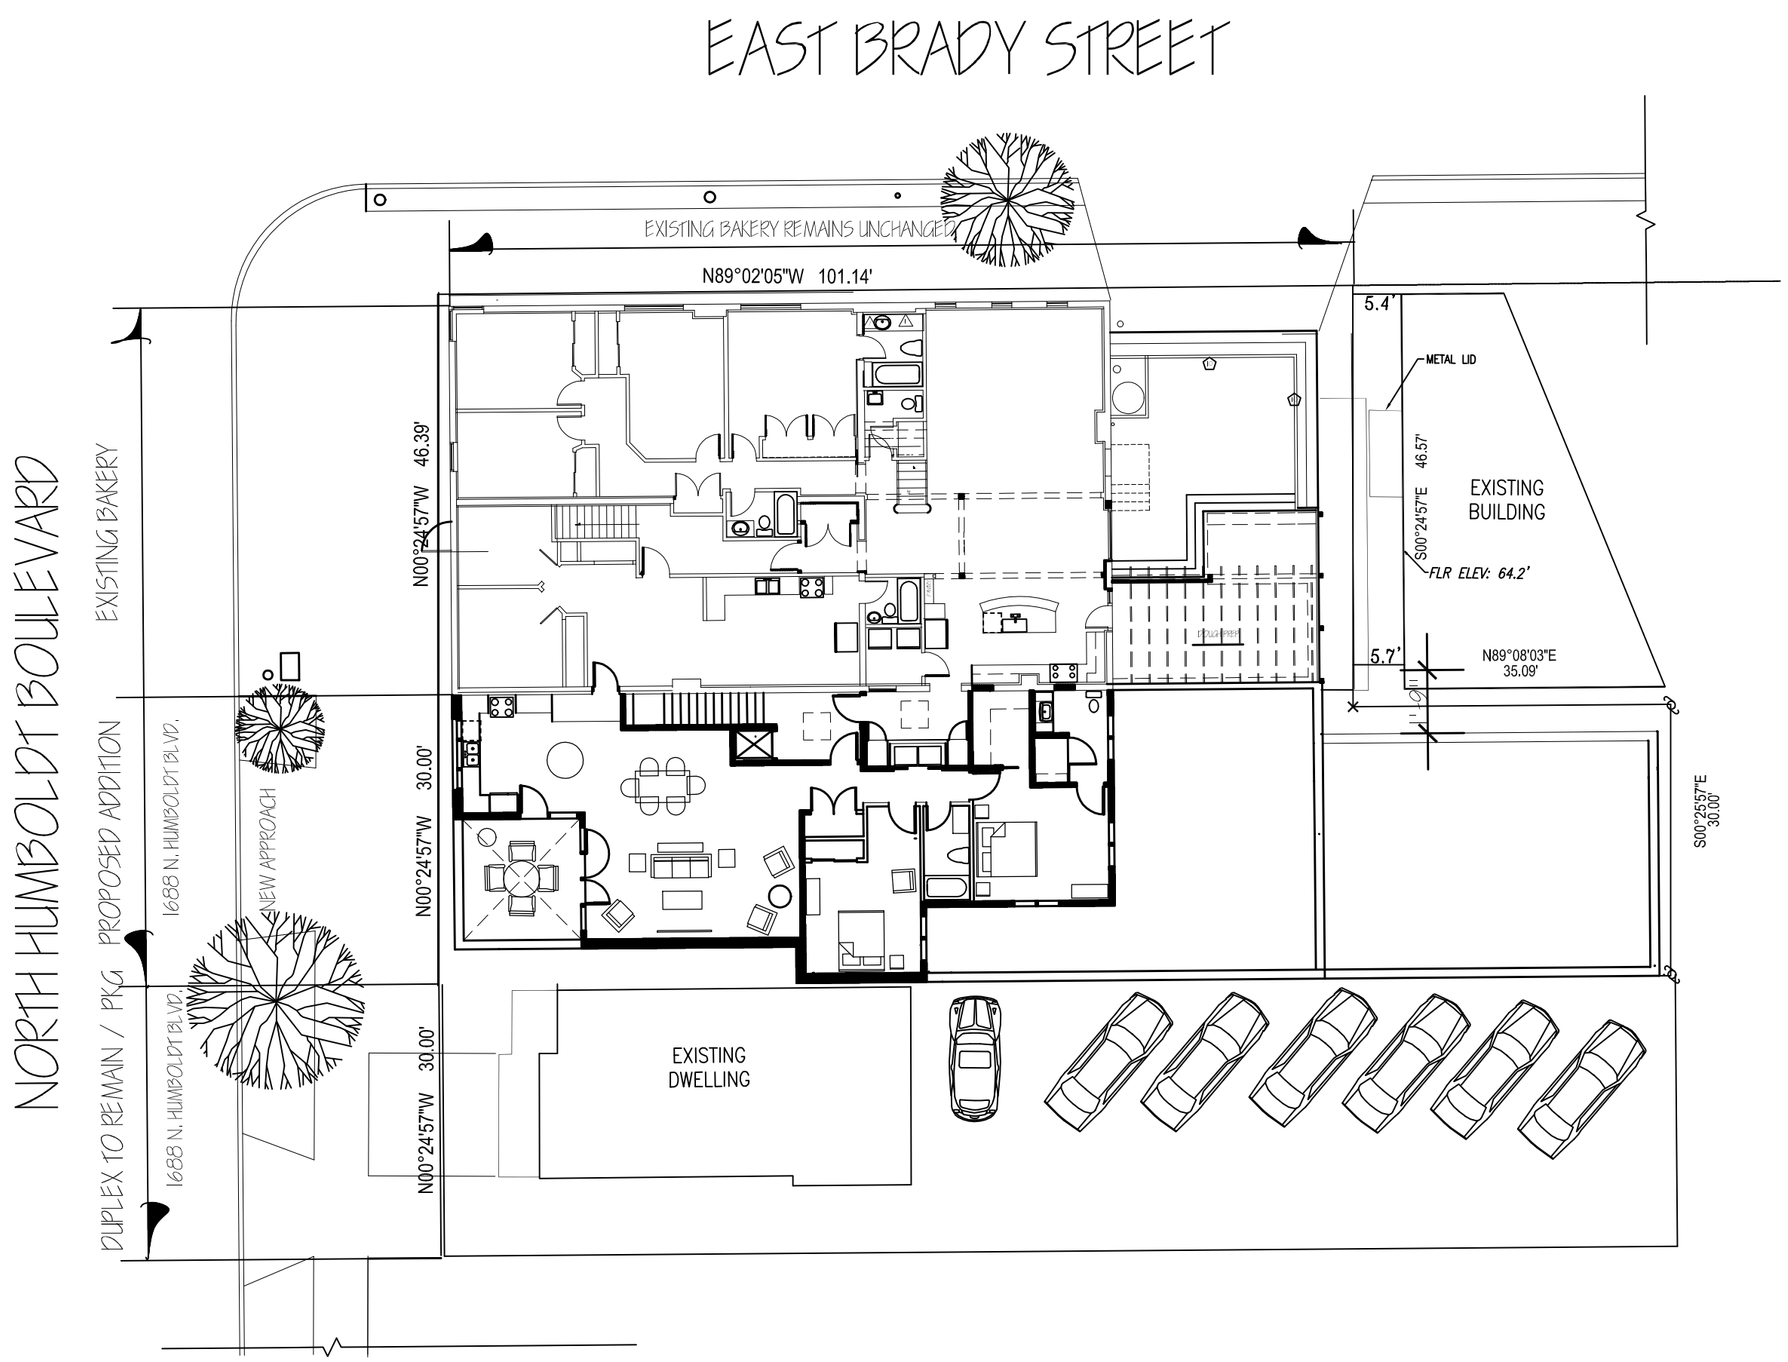

PROPOSED SECOND FLOOR PLAN
1/16" = 1'-0"