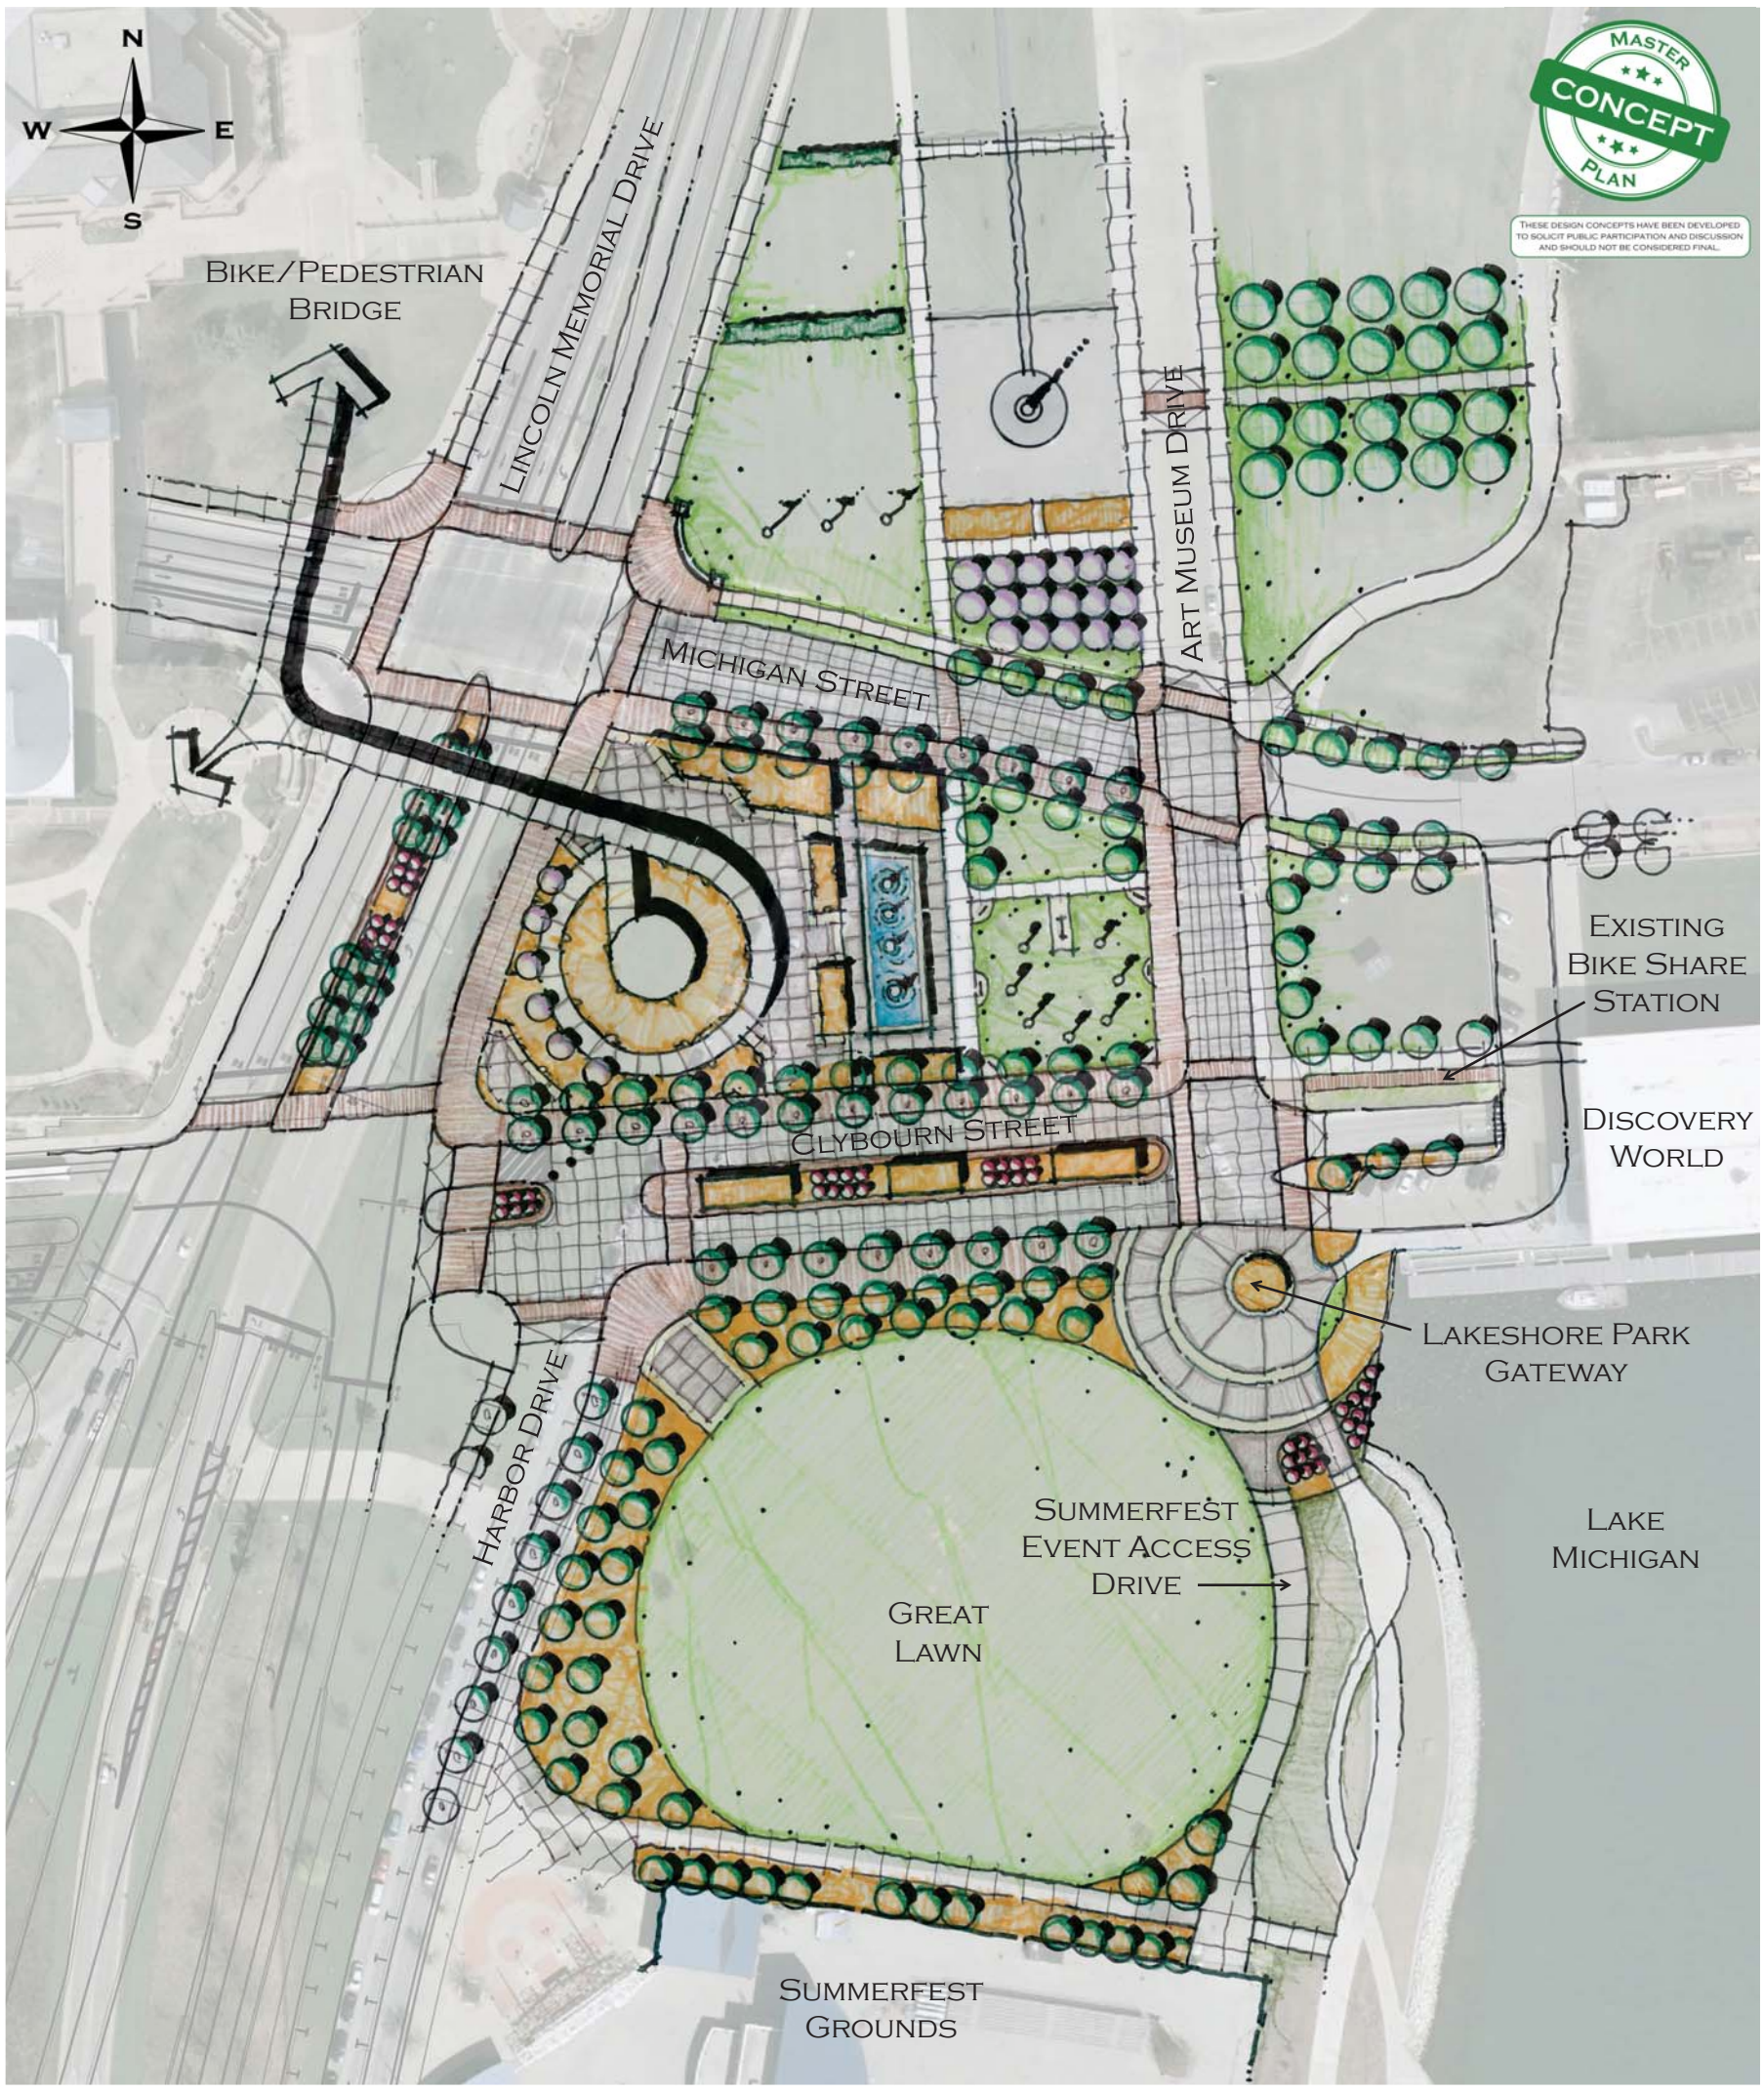

Design concept B

LAKEFRONT GATEWAY PROJECT - PHASE 3

MILWAUKEE COUNTY, WI

City of Milwaukee

Milwaukee County