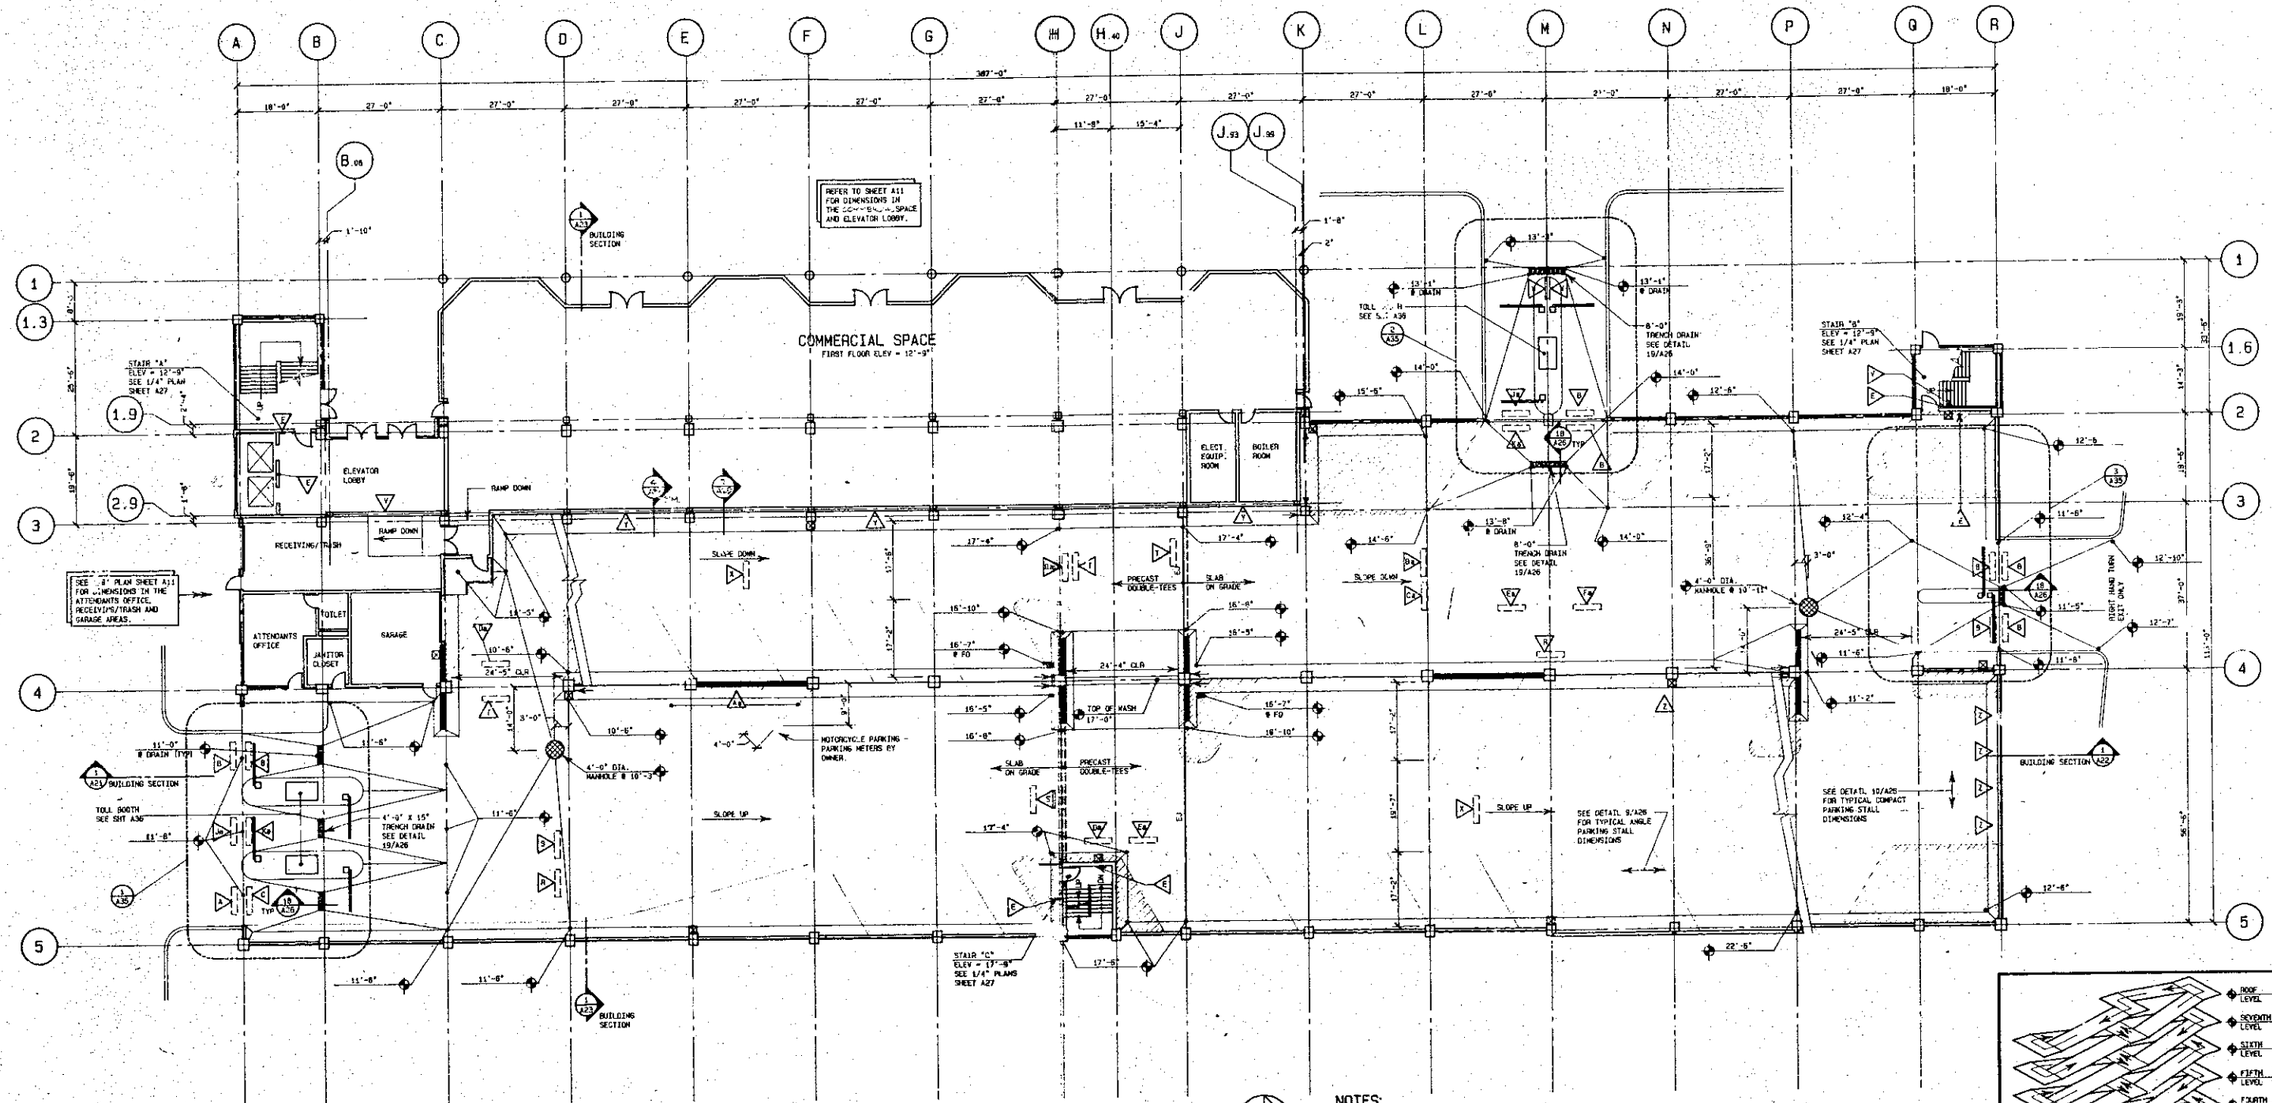

1/A2 FIRST LEVEL PLAN
1/16" = 1'-0"

NORTH

NOTES:

1. FIRE EXTINGUISHER AND CABINET. SEE SPEC FOR SIZE AND TYPE SEE DETAIL 16/A26 FOR MOUNTING. TYPICAL WHERE SHOWN THUS ☒
2. POST TENSION GUARD RAIL ANCHORAGE. TYPICAL WHERE SHOWN THUS:
   - SEE DETAIL 12/A26 FOR DOUBLE P/T GUARD RAILS
   - SEE DETAIL 11/A26 FOR SINGLE P/T GUARD RAILS.
3. SEE FOUNDATION PLAN ON SHEET S1 FOR SLAB ON GRADE CONSTRUCTION AND CONTROL JOINTS.
4. SIGNAGE SYMBOL TYPICAL WHERE SHOWN THUS: SEE SHEET A35 FOR SCHEDULES AND DETAILS.
5. SEE DETAIL 21/A26 FOR PIPE PROTECTION AND LOCATION.
6. SEE DETAIL 20/A26 FOR DECK DRAIN LOCATION.
7. ALL ELEVATIONS ARE GIVEN AT THE POINT WHERE PRECAST CONCRETE DOUBLE-TEE DECK MEETS POURED-IN-PLACE CONCRETE WASH. (U.N.O.)

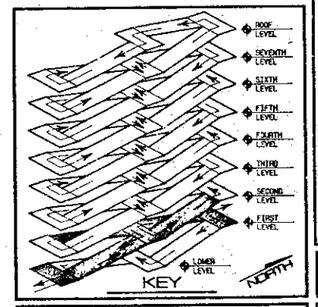

REVISIONS		
DATE	DESCRIPTION	SYM-BOL

ARNOLD AND O'SHERIDAN, INC.
CONSULTING ENGINEERS
3780 NORTH 124TH STREET
MILWAUKEE, WISCONSIN 53222
414-438-8040

BRADLEY CENTER SPORTS COMPLEX PARKING STRUCTURE
MILWAUKEE, WISCONSIN

DATE MARCH 1987

JOB NO. H861215

SHEET NO. A2