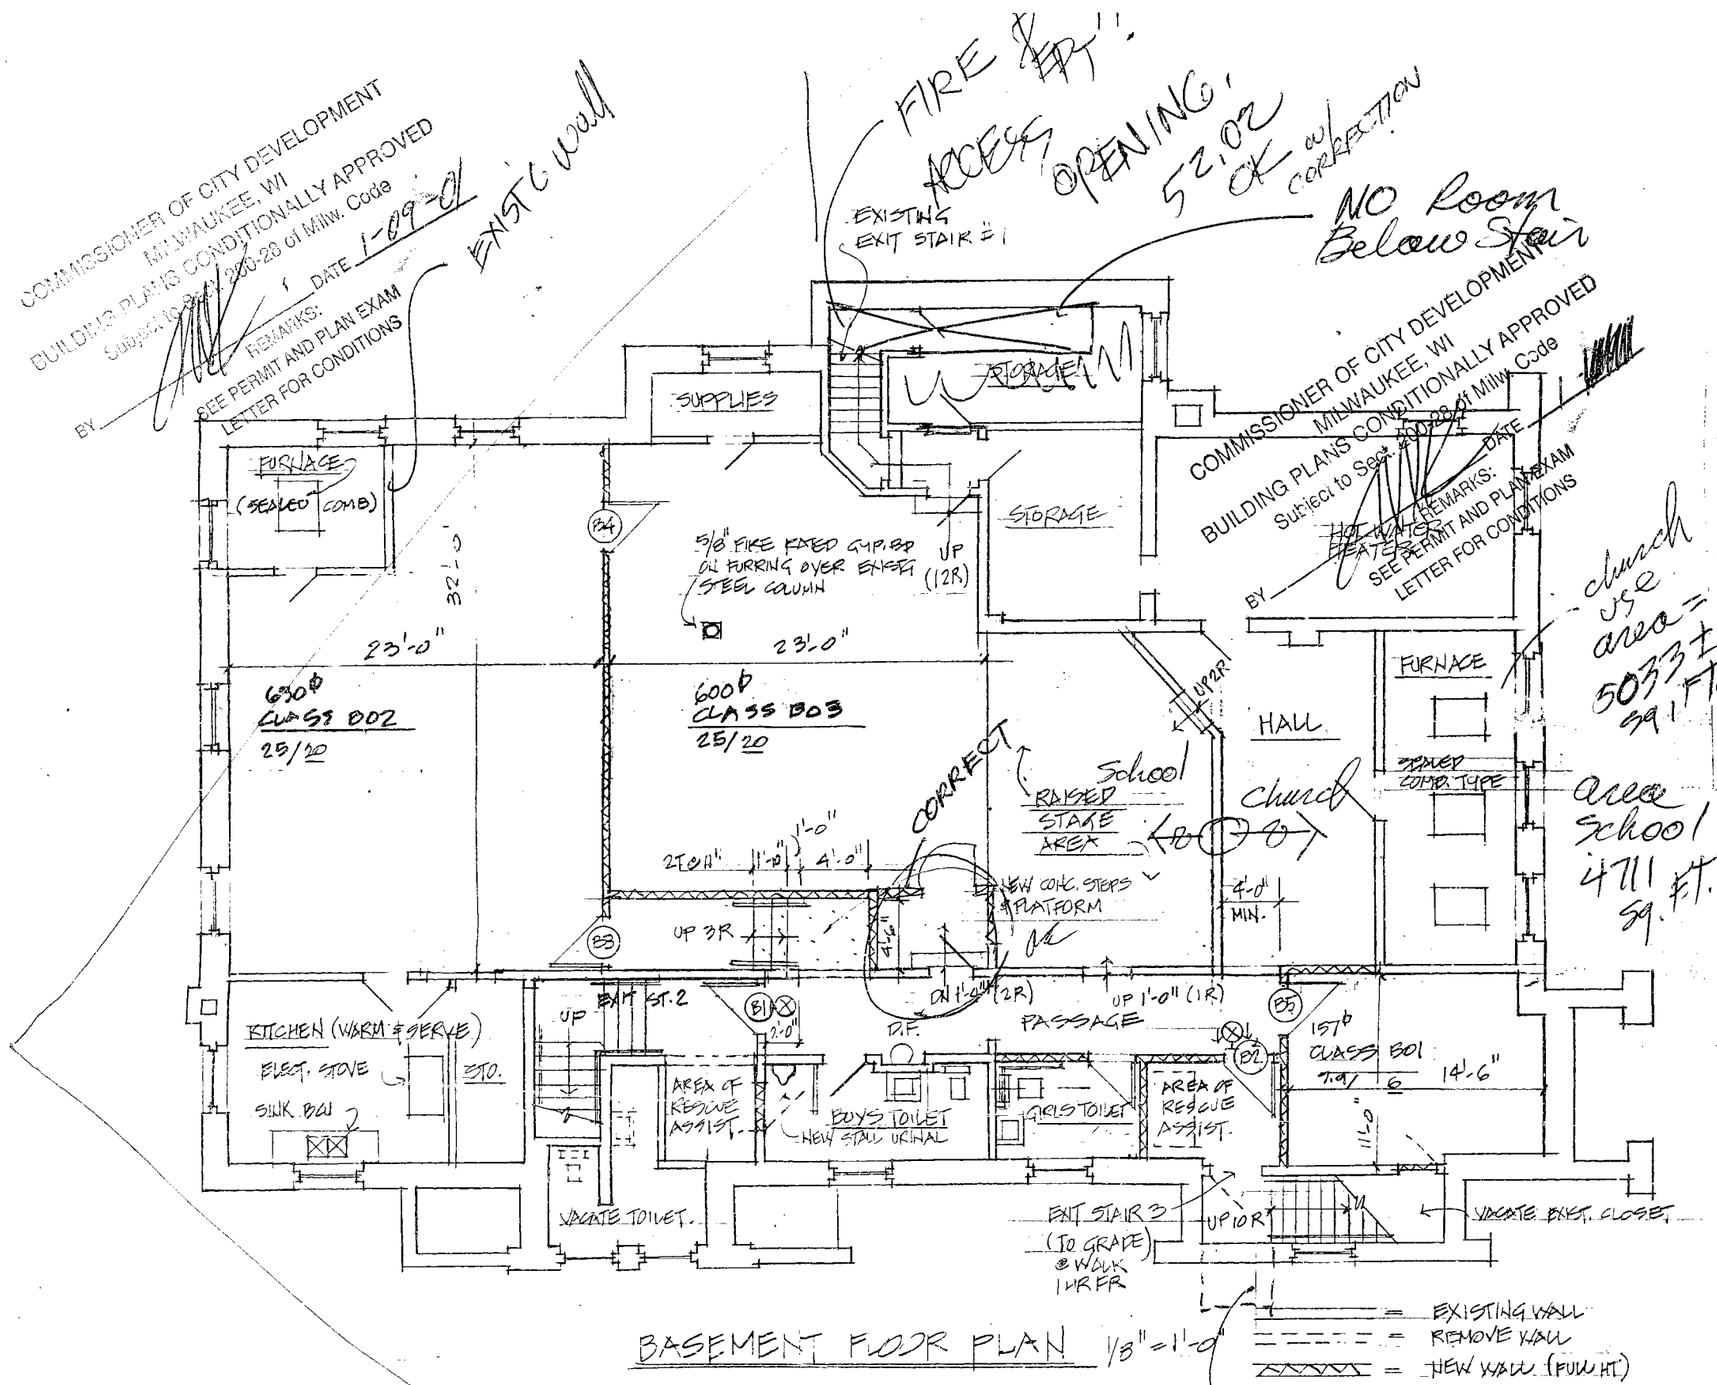

BASEMENT FLOOR PLAN 1/8" = 1'-0"

EXISTING STAIR IS OK AS EXIT BUT NOT FIRE Dept ACCESS

2009-13 S. A.

SCOPE OF REQUIRED WORK TO BRING SCHOOL PORTIONS OF EXISTING CHURCH TO CODE COMPLIANCE WI. DEPT COMM AND LOCAL CODES/ORDINANCES

1. EXISTING EXIT STAIRS NOS. 1 & 3 ARE REQUIRED TO HAVE ONE HR FIRE RATED ENCLOSURES. PROVIDE I HOUR FIRE RATED DRS AND PANIC EXIT DEVICES AND CLOSERS. INSTALL WALL HAND RAILS AT BOTH SIDES OF STAIRS.
2. REMODEL BASEMENT TOILETS AS SHOWN. BOYS TOILET IS FORMER GIRLS TOILET AND MUST HAVE A NEW STALL URINAL. GIRLS TOILET IS TO BE ADA.
3. BUILD NEW FIRST FLOOR UNISEX STAFF ADA TOILET.
4. PROVIDE MECHANICAL EXHAUST AT ALL TOILETS.
5. LIFE SAFETY ISSUES;
   PROVIDE ILLUMINATED EXIT SIGNS AS SHOWN.
   INSTALL AN INTERCONNECTED SMOKE DETECTION SYSTEM.
   INSTALL A FIRE ALARM SYSTEM.
   INSTALL FIRE EXTINGUISHERS AS SHOWN ON DRAWINGS OR AS DIRECTED.
   PROVIDE EMERGENCY LIGHTING.

12/16/00

WISCONSIN ALFRED ESPINOZA A-03185 MILWAUKEE WI ARCHITECT

REMODEL IMMANUEL CHRISTIAN ACADEMY
2009 - 13 SOUTH 19TH STREET
MILWAUKEE, WISCONSIN 53204

CPM ARCHITECTS, L.L.C.
757 NORTH BROADWAY, STE 310
MILWAUKEE, WISCONSIN 532302
414-278-1200 (FAX 414-278-1300)

DATE: 12.16.00
(REVISED);

DRAWING NO: A-1 MICRO

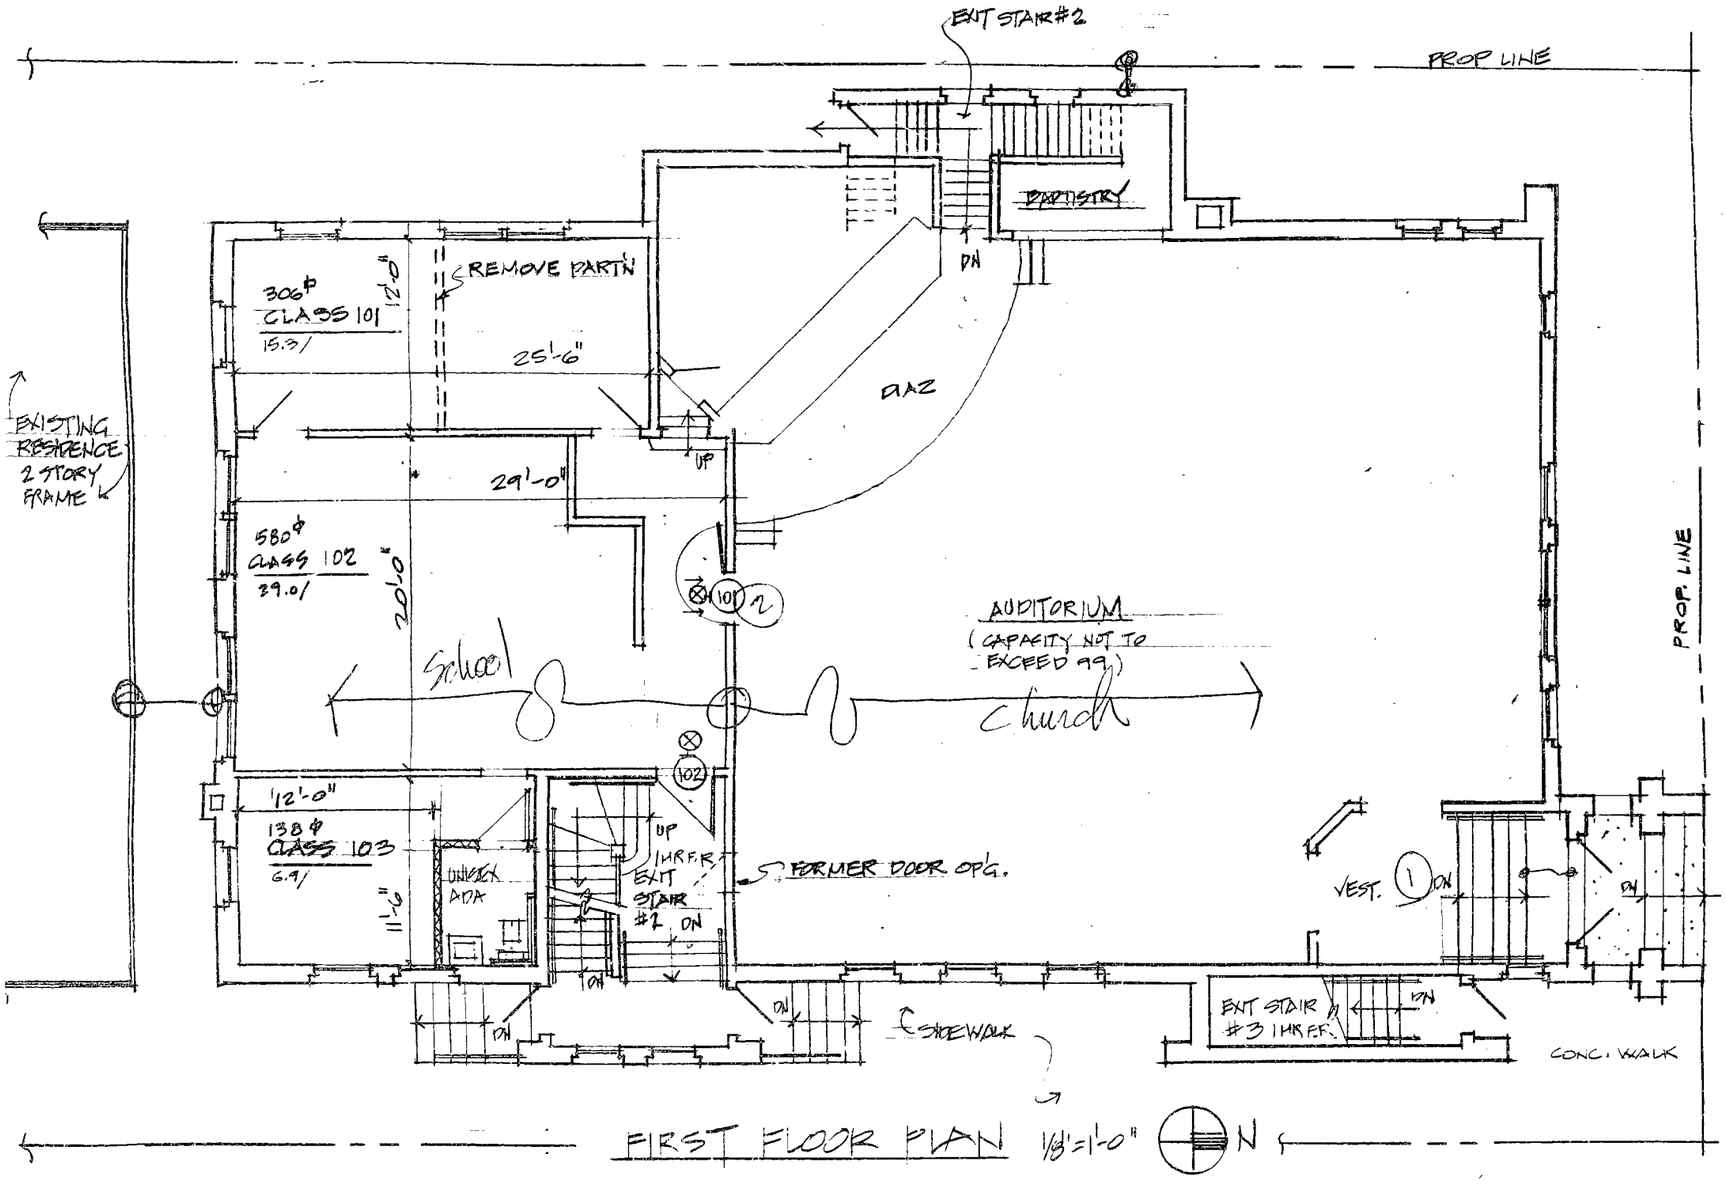

REMODEL IMMANUEL CHRISTIAN ACADEM
2009 - 13 SOUTH 19TH STREET
MILWAUKEE, WISCONSIN 53204

CPM ARCHITECTS, L.L.C.
757 NORTH BROADWAY, STE 310
MILWAUKEE, WISCONSIN 532302
414-278-1200 (FAX 414-278-1300)

DATE: 12·16·00
(REVISED);

DRAWING NO: A-2

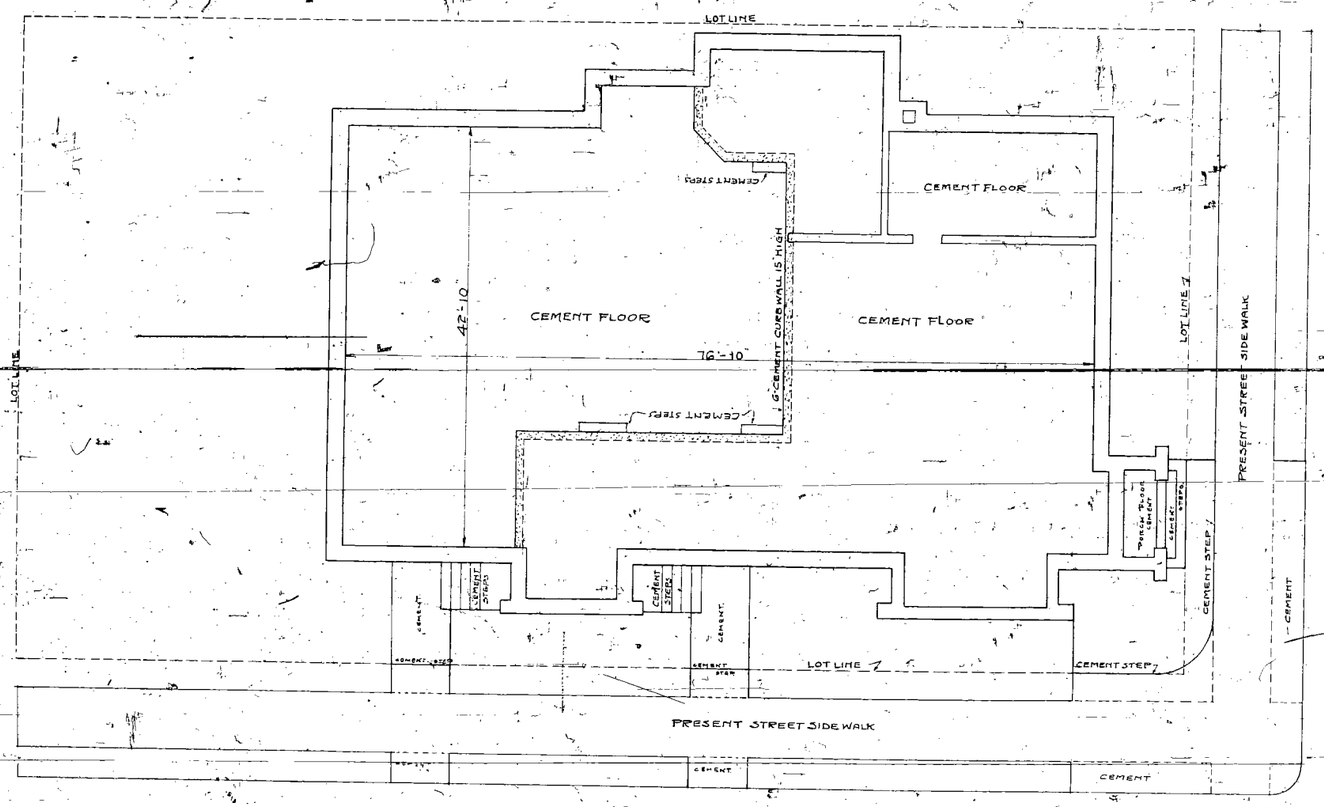

LOT DIAGRAM
CHRIST BAPTIST CHURCH
FRED GRAF ARCHITECT
SCALE 1/8"=1'-0"

REEL 105

REEL 105
PLAN 66

REEL 105
PLAN 68

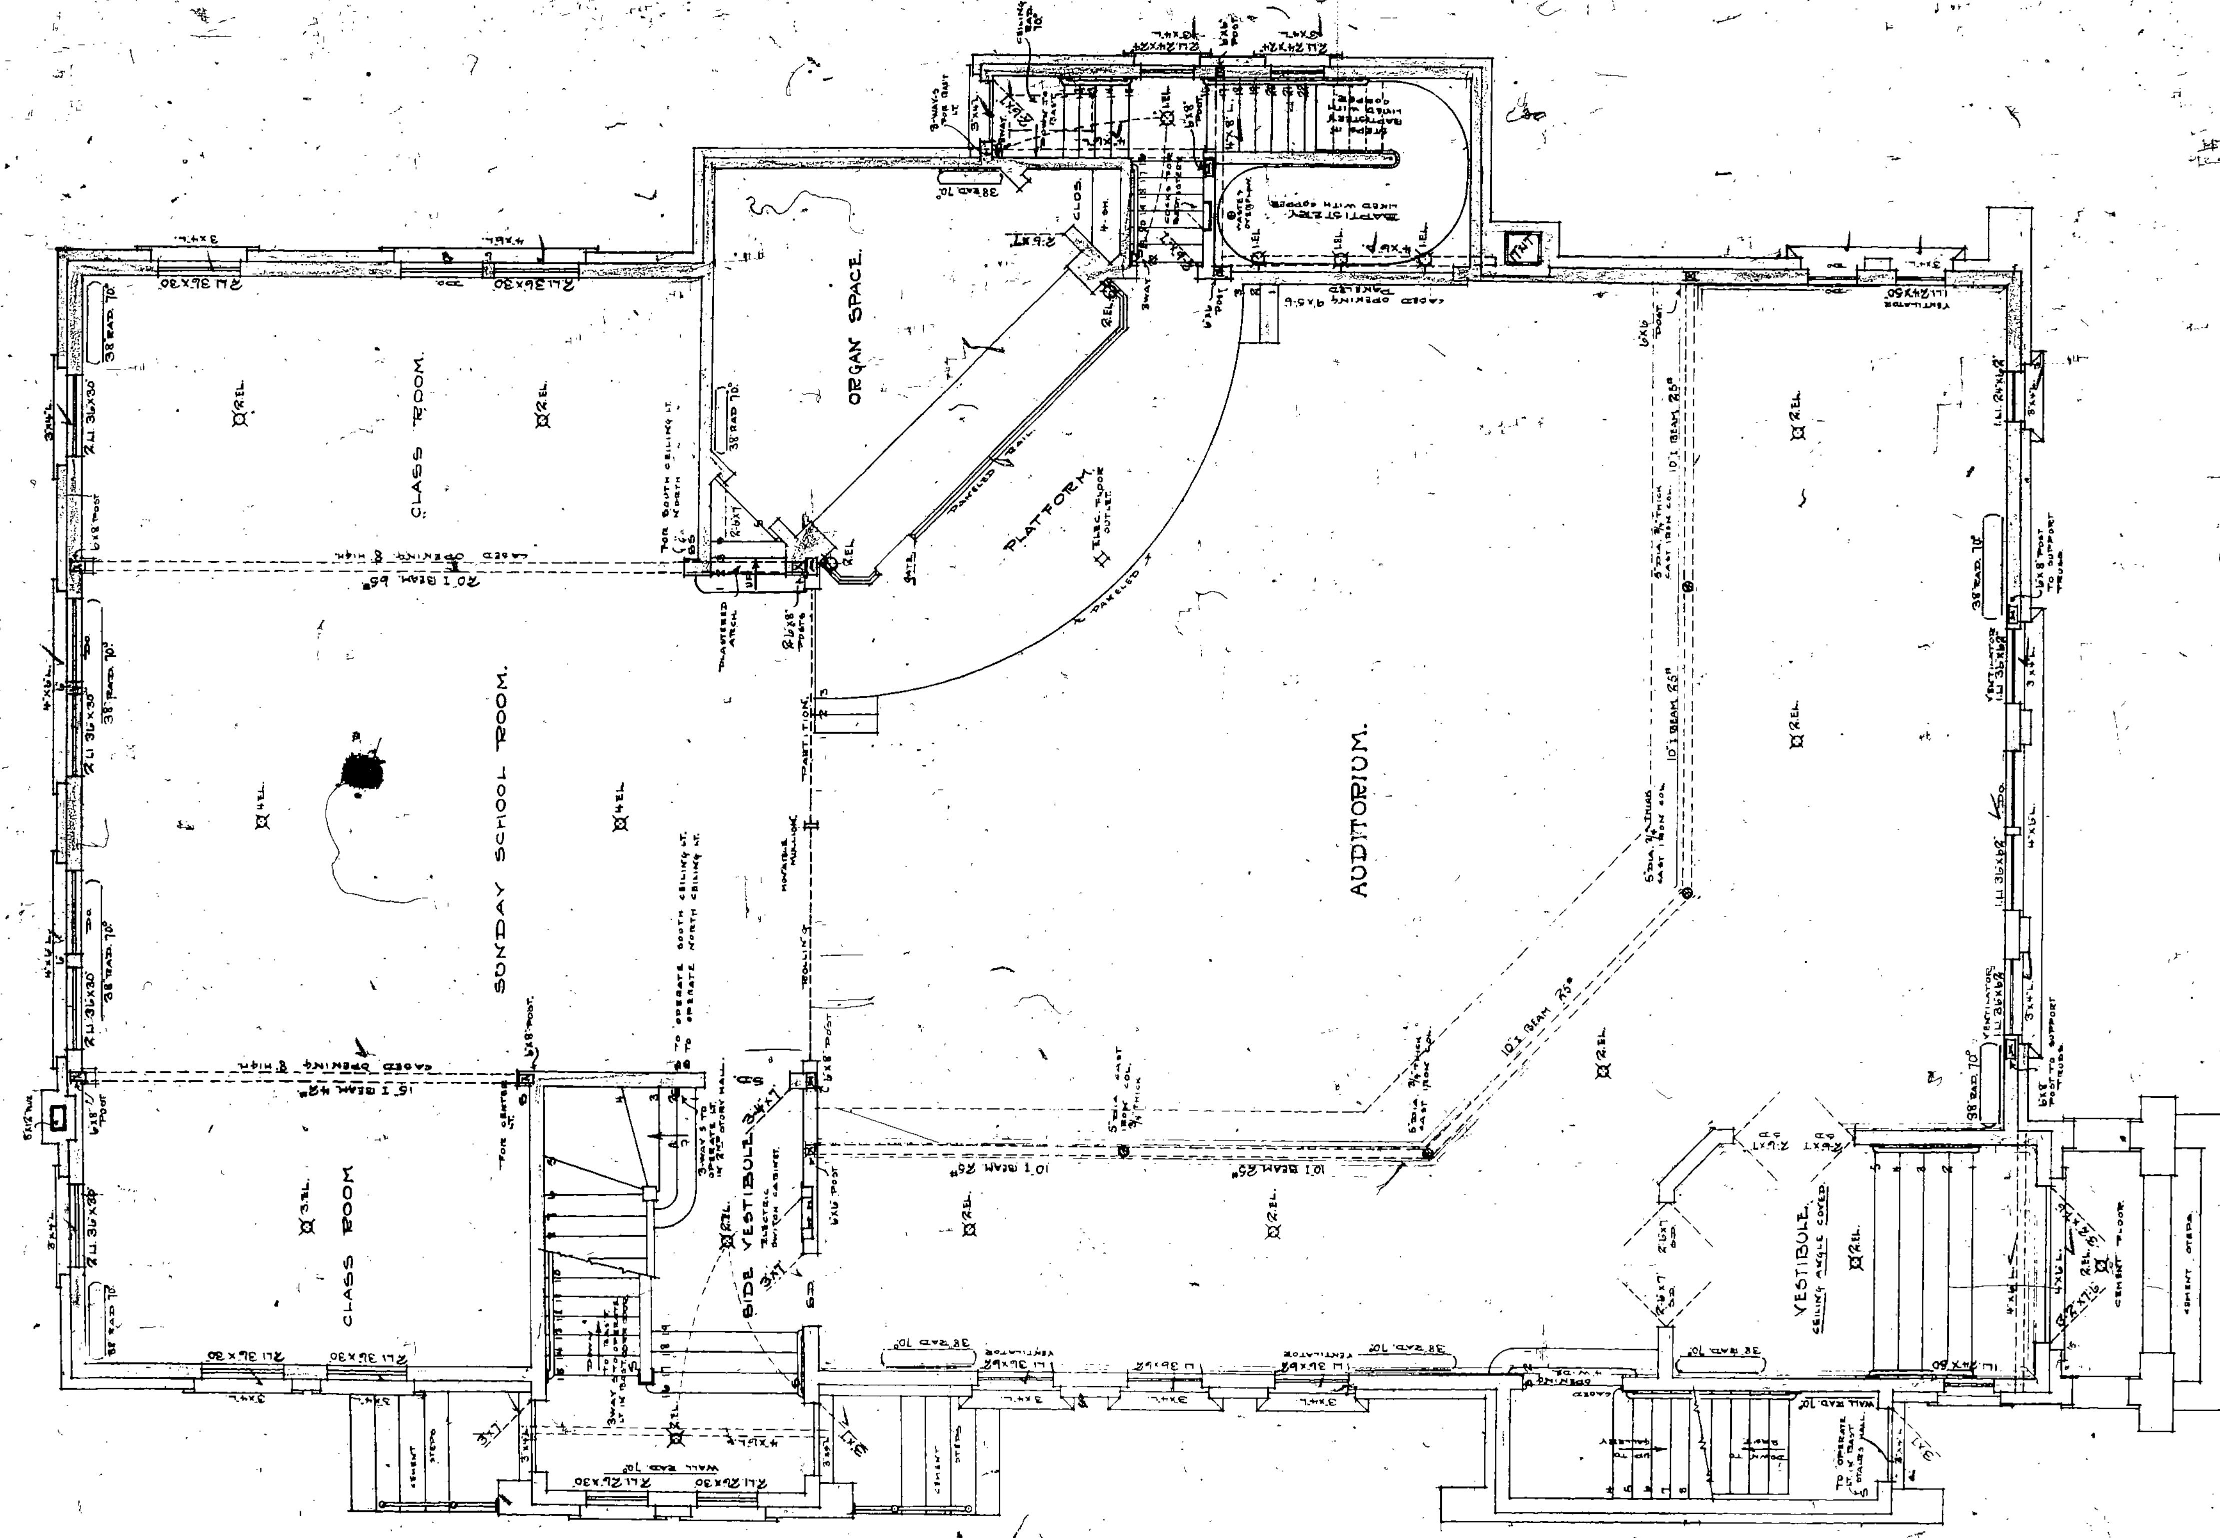

FIRST FLOOR PLAN
CHRIST BAPTIST CHURCH.
FRED GRAY-ARCHITECT
SCALE 1/4 INCH - 1 FOOT

REEL 105.
PLAN 68

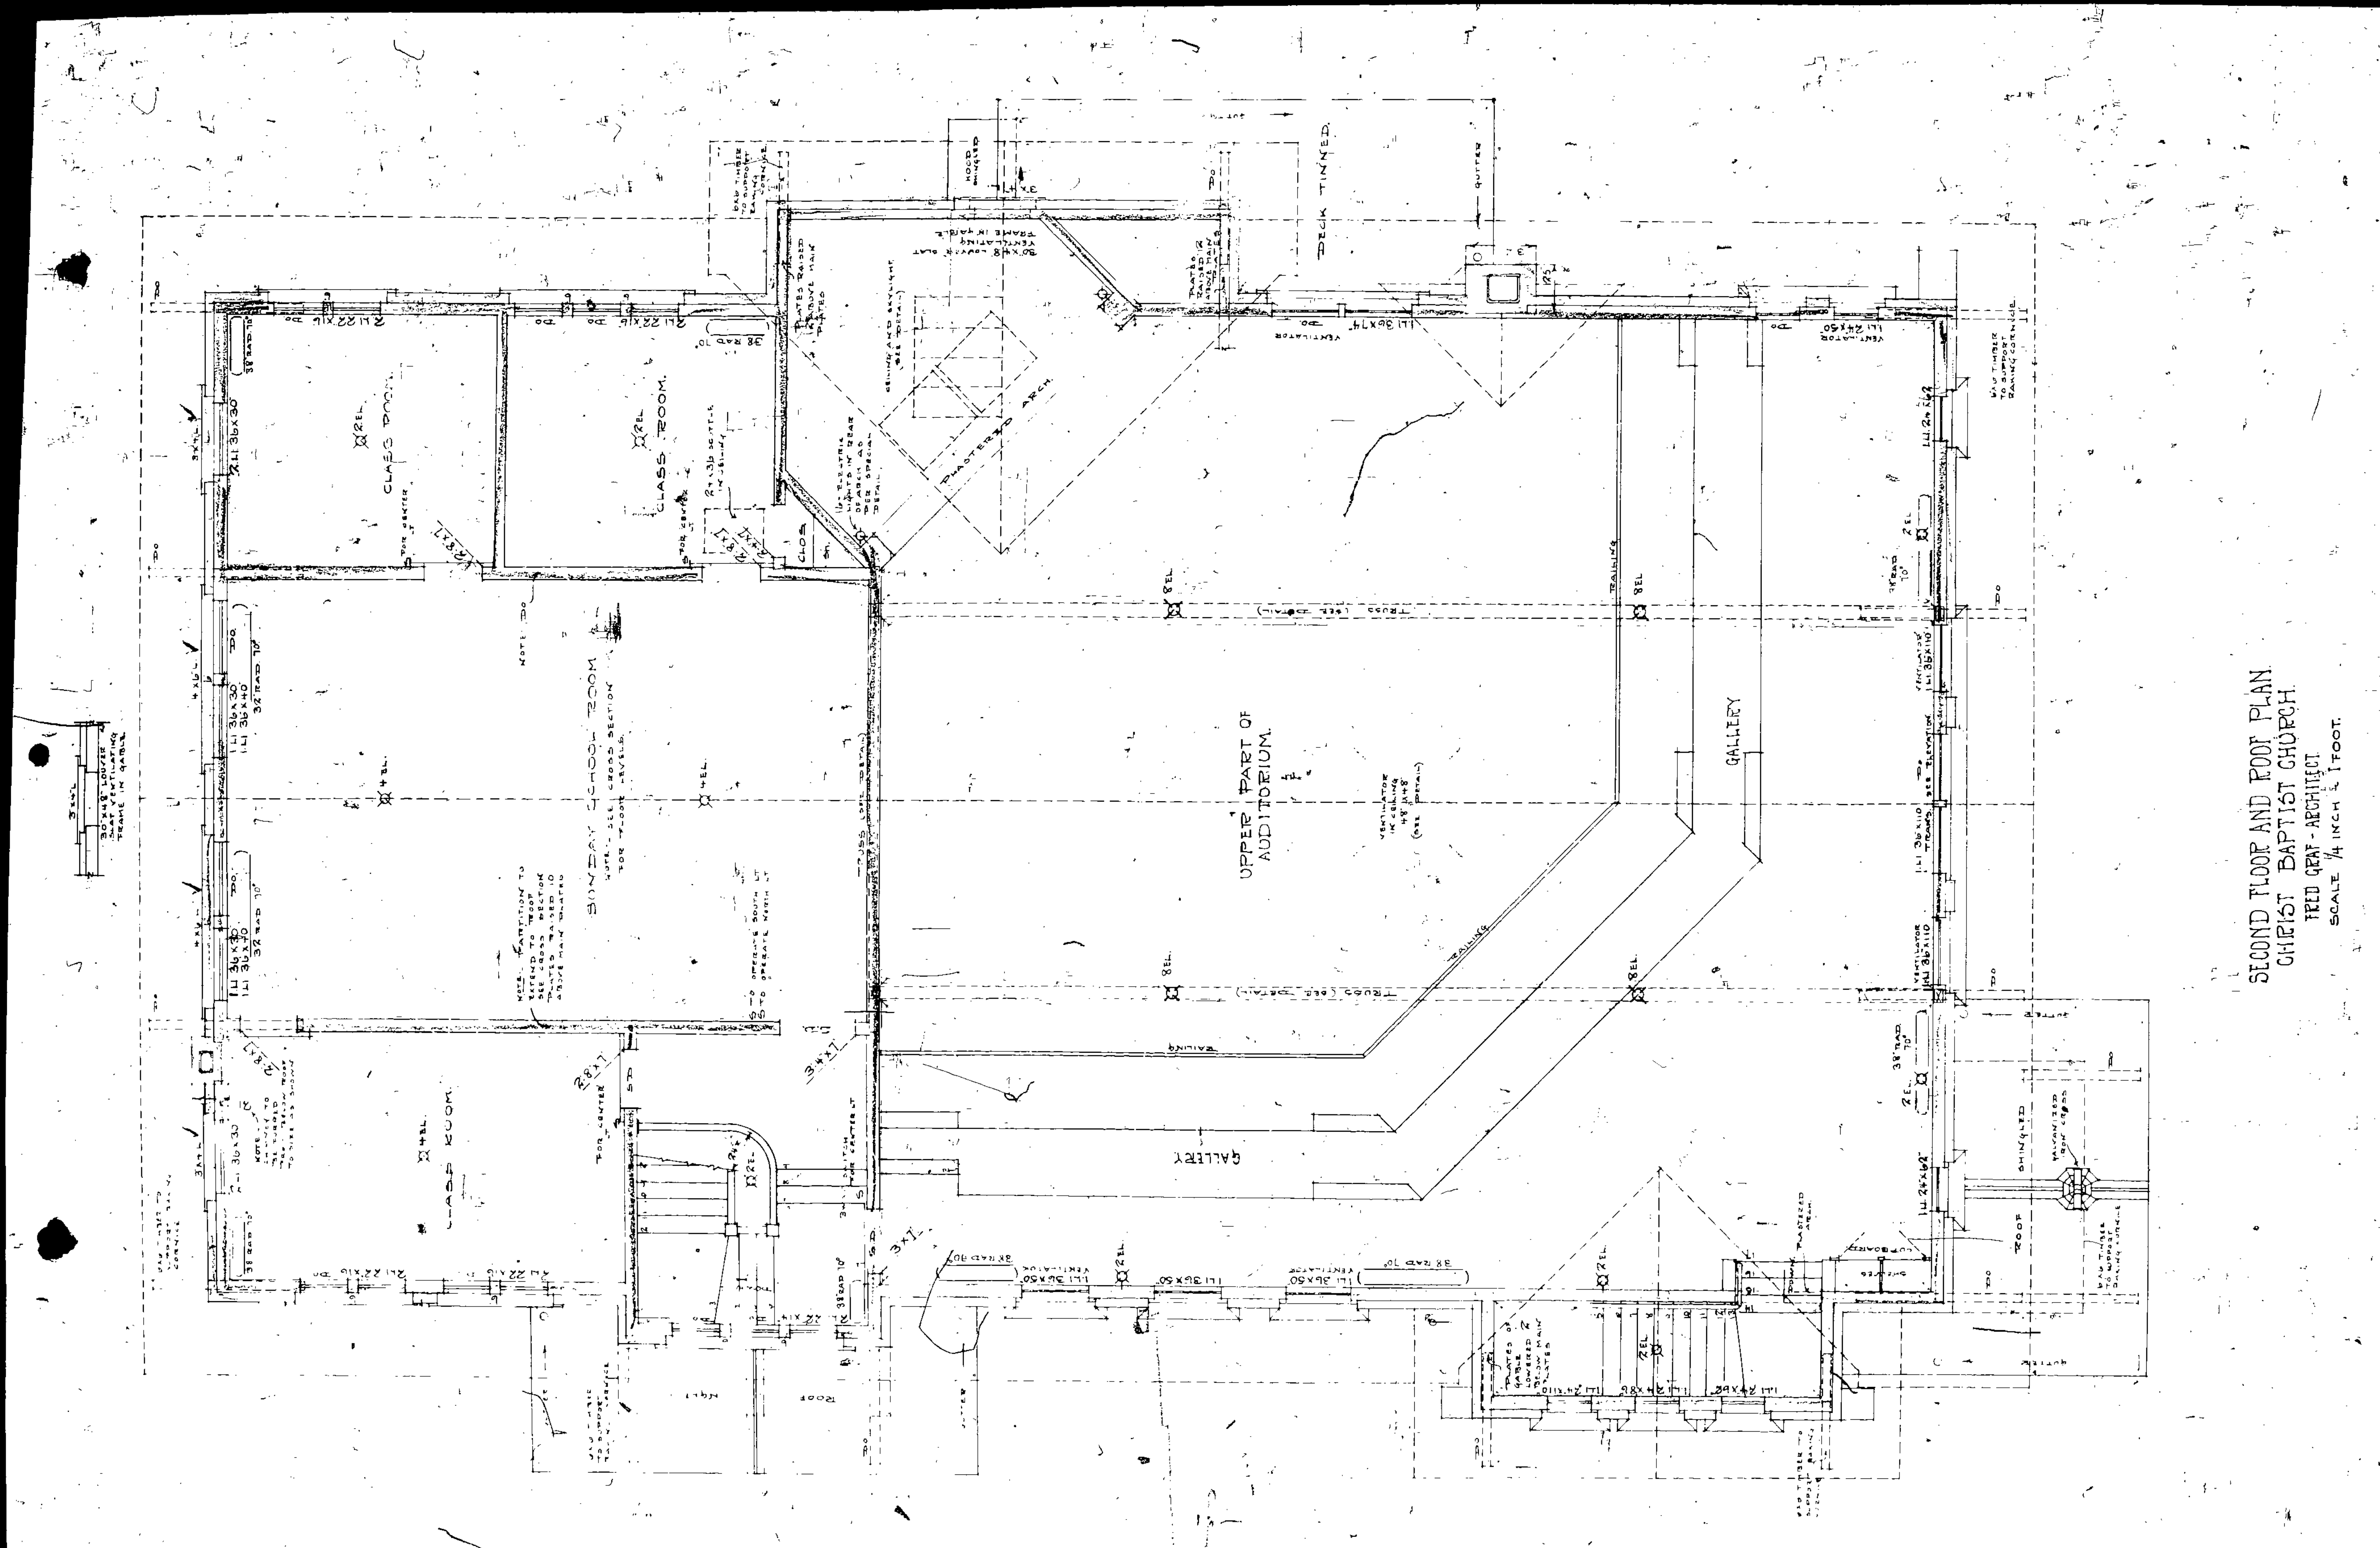

REEL 105
PLAN 68

FRONT ELEVATION.
CHRIST BAPTIST CHURCH
FRED GRAF-ARCHITECT
SCALE 1/4 INCH = 1 FOOT.

REEL 105,
PLAN 68

SIDE ELEVATION.
CHRIST BAPTIST CHURCH
TRED GRAF-ARCHITECT.
SCALE 1/4 INCH = 1 FOOT.

REEL 105,
PLAN 68

SIDE ELEVATION
CHRIST BAPTIST CHURCH
FREI GRAF ARCHITECT
SCALE 1/4 INCH = 1 FOOT

REEL 105
PLAN 68

REAR ELEVATION
CHRIST BAPTIST CHURCH
FRED GRAF ARCHITECT
SCALE ¼ INCH = 1 FOOT

REEL 105
PLAN 68

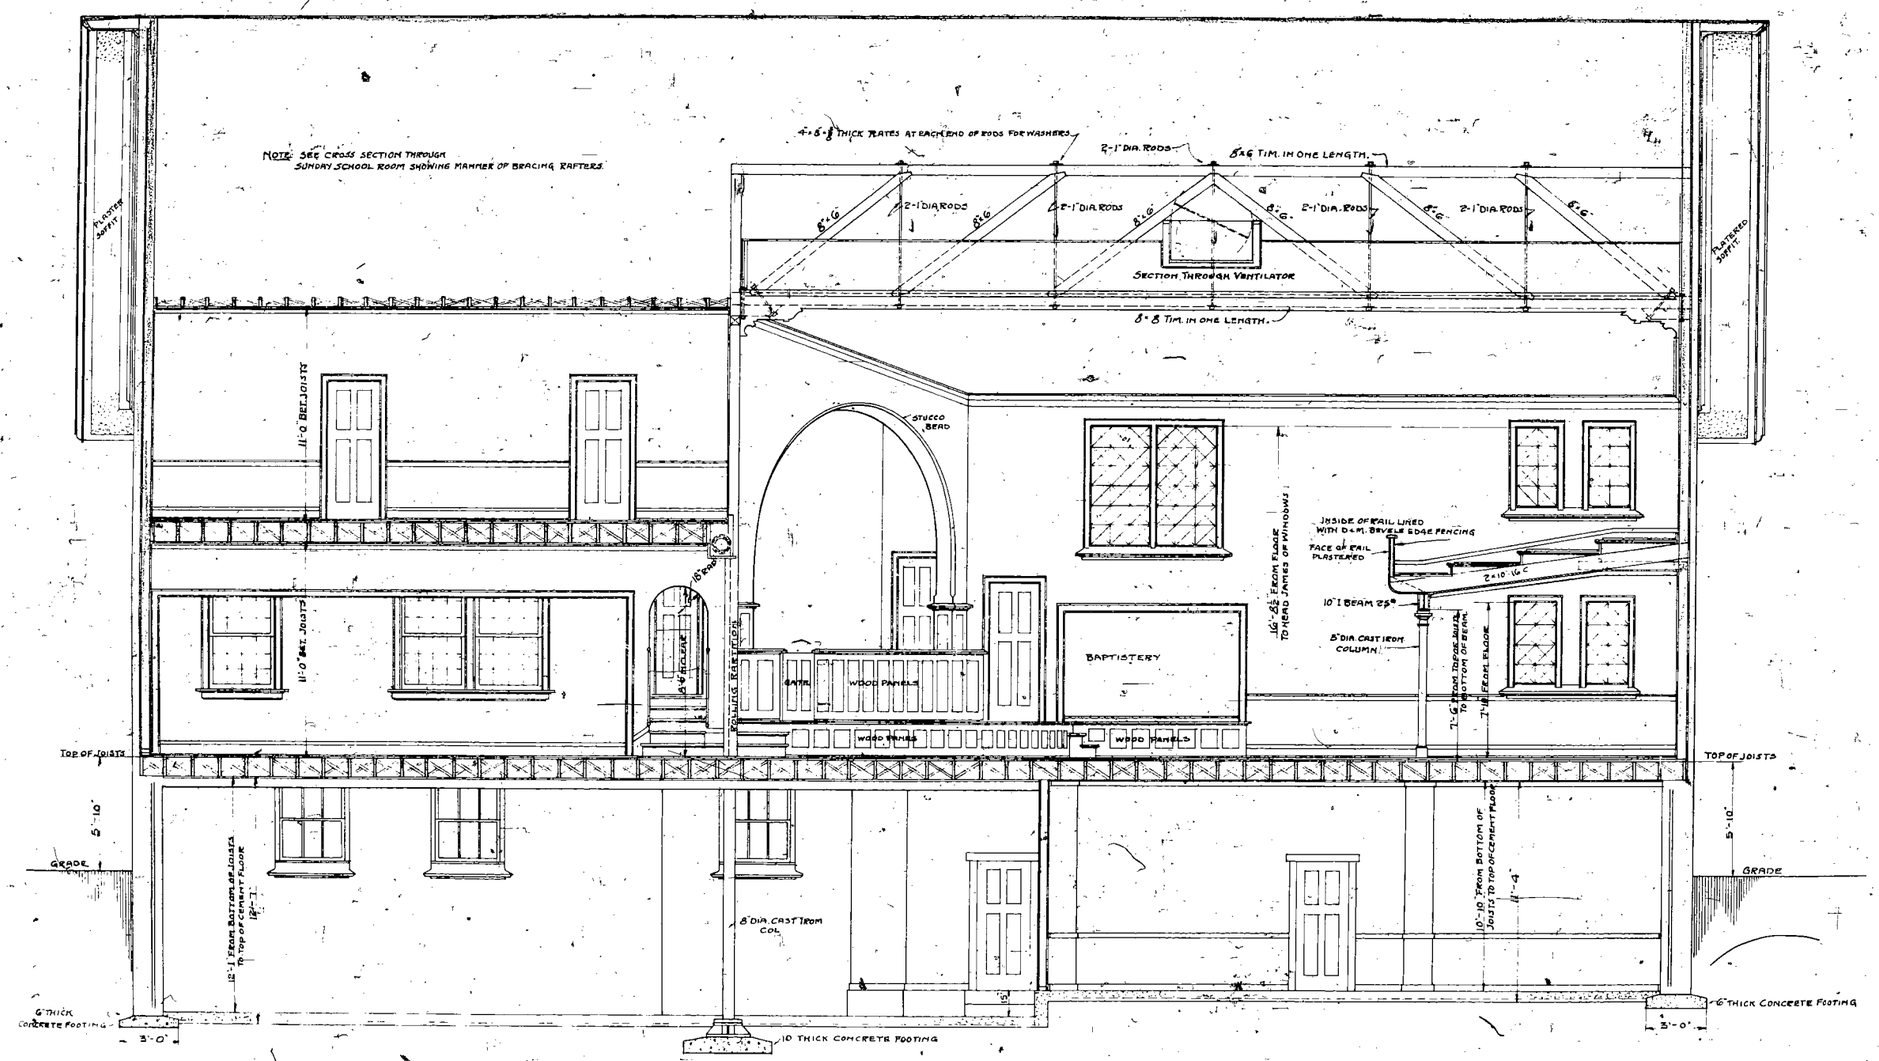

LONGITUDINAL SECTION
CHRIST BAPTIST CHURCH
FRED GRAF ARCHITECT
SCALE ¼ INCH = 1 FOOT

REEL 105
PLAN 68

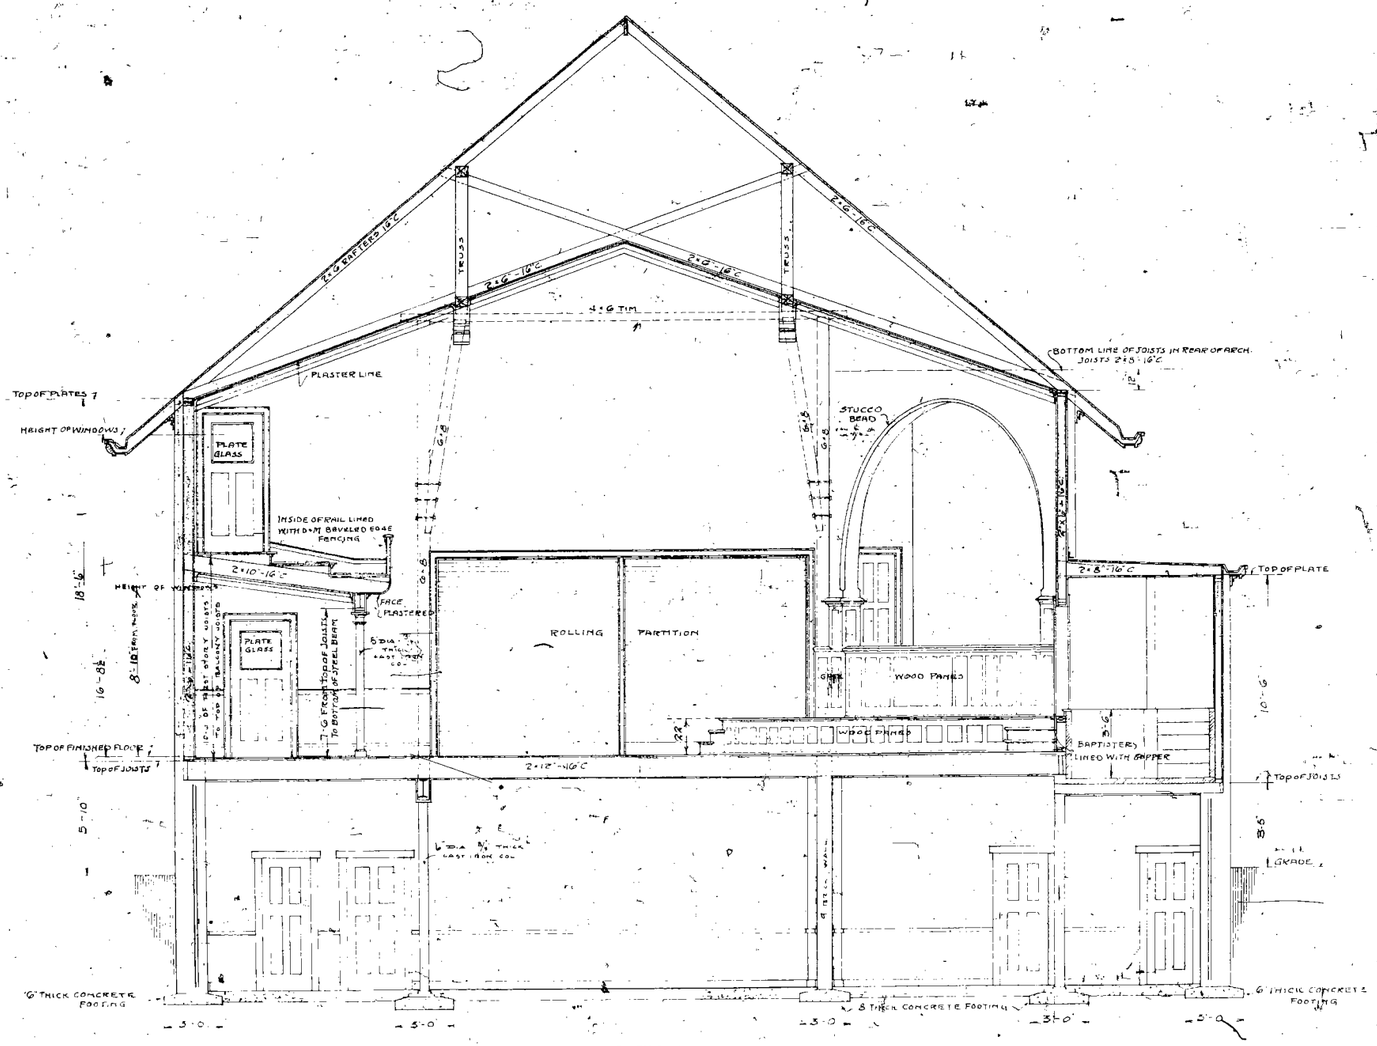

CROSS SECTION (THROUGH AUDITORUIM)
CHRIST BAPTIST CHURCH
FRED GRAF ARCHITECT
[illegible] INCH 1 FOOT

REEL 105
PLAN 68

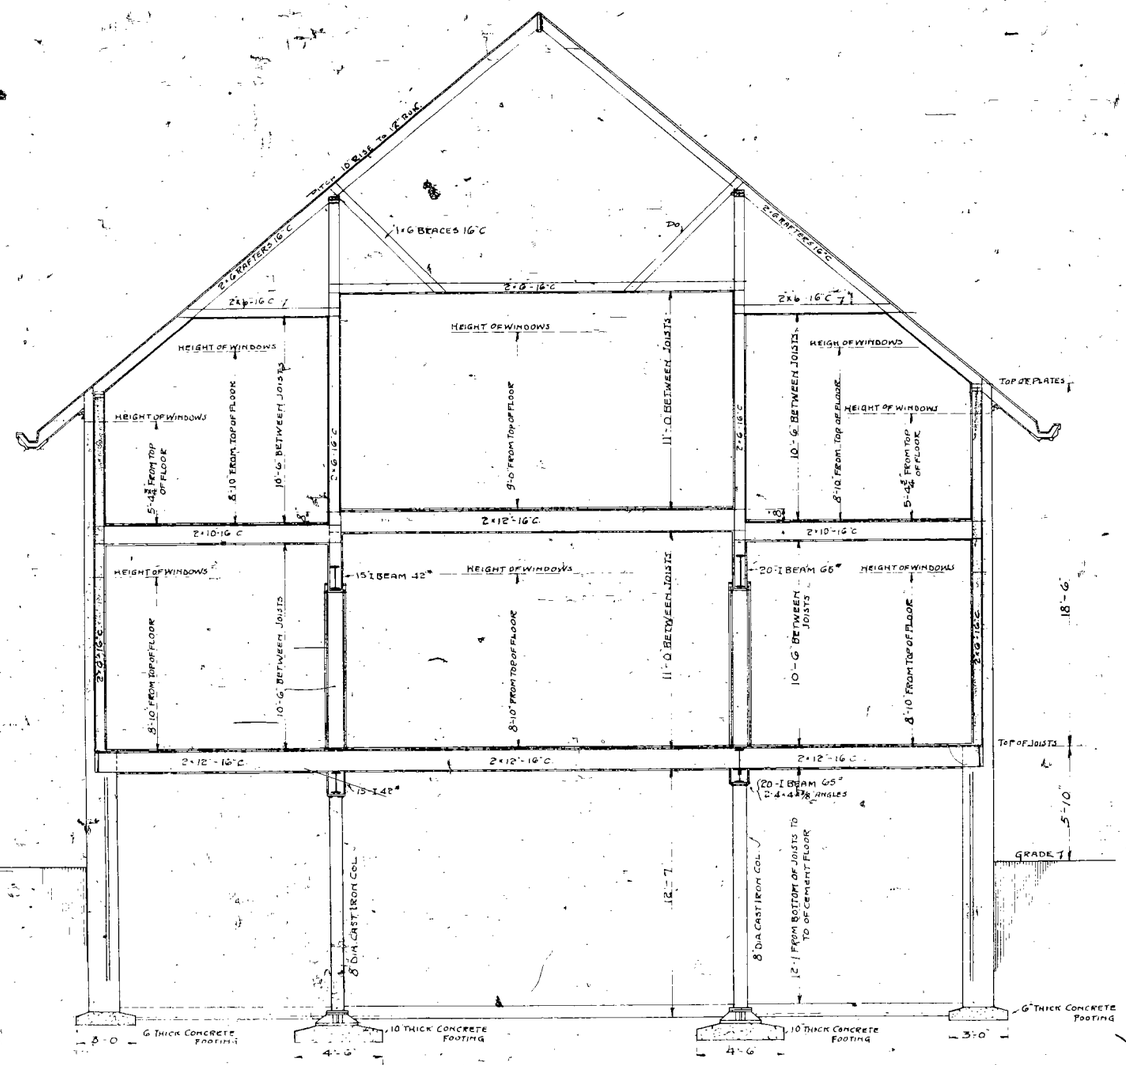

CROSS SECTION (THROUGH SUNDAY SCHOOL RM.)
CHRIST BAPTIST CHURCH
FREW-GRAF ARCHITECT
SCALE ¼ INCH = 1 FOOT

REEL 105
PLAN 68