DO NOT SCALE,
DIMENSIONS GOVERN

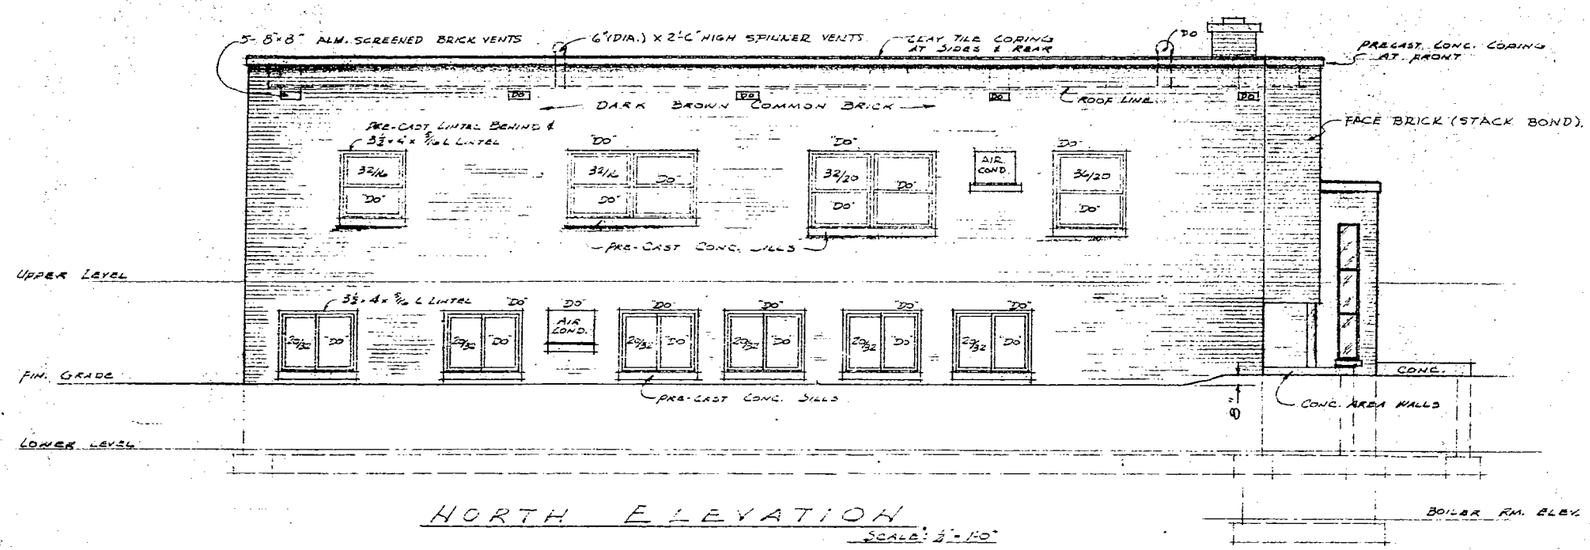

NORTH ELEVATION
SCALE: ¼" = 1'-0"

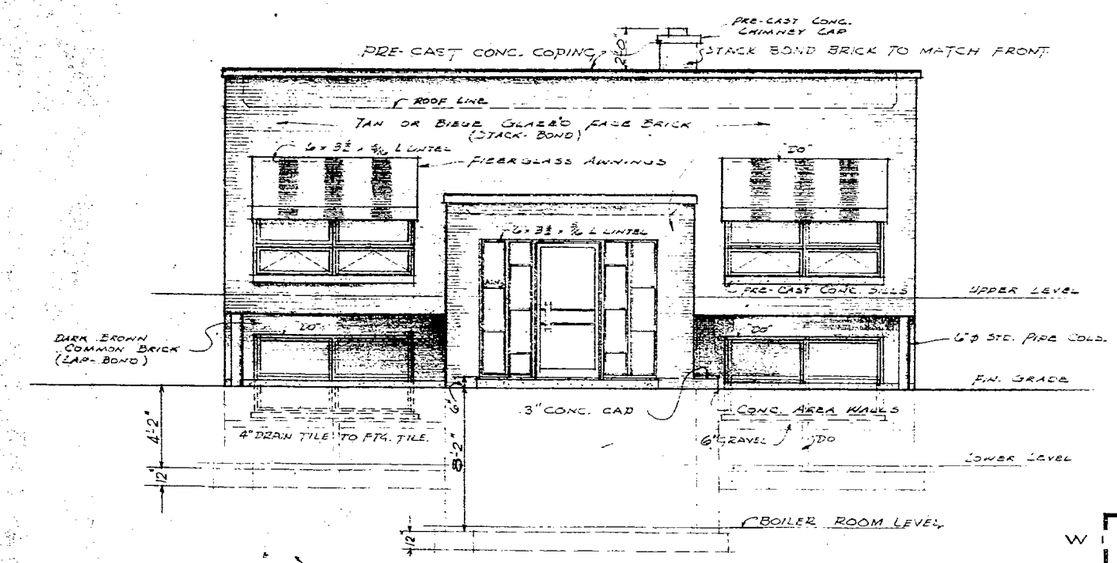

- WEST (FRONT) ELEVATION -
SCALE: ¼" = 1'-0"

HARRY S. GLISCH
INSPECTOR OF BUILDINGS
MILWAUKEE, WIS.

PLANS APPROVED 10/6/59
REMARKS BRICK MUST BE BONDED TO BACKUP
PARKING FOR 2 CARS MUST BE PROVIDED
THIS APPROVAL DOES NOT INCLUDE MECHANICAL BRANCHES
WINDOWS IN OFFICE SECTION OF SOUTH WALL MUST BE GLAZED WITH WIRE GLASS.
WINDOWS IN NORTH WALL MUST BE GLAZED WITH D.S. GLASS OR BETTER

C. G. Schmitt

Bin 3

WILLIAM H. SCHMITT & ASSOCIATES
ESTIMERS
1115 S. 106th ST. GL. 2-9280 MILWAUKEE 14, WISCONSIN

BUILDER: SOLID MASONRY APARTMENT AND OFFICE BUILDING
NO. 6330 W. APPLETON AVE. MILWAUKEE, WISC.
OWNER: HAR. ~ WIL. INC.
1115 S. 106th ST. MILWAUKEE 14, WISC.

Job No. 509 | DRAWN BY: W.H.S. A. LALL | APPROVED BY | SHEET NO. 1 OF 5 | DATE JUNE 11, 1959
REVISED SEPT. 24, 1959
ALL SHEETS

REEL 2
PLAN 40

18x

DO NOT SCALE.
DIMENSIONS GOVERN

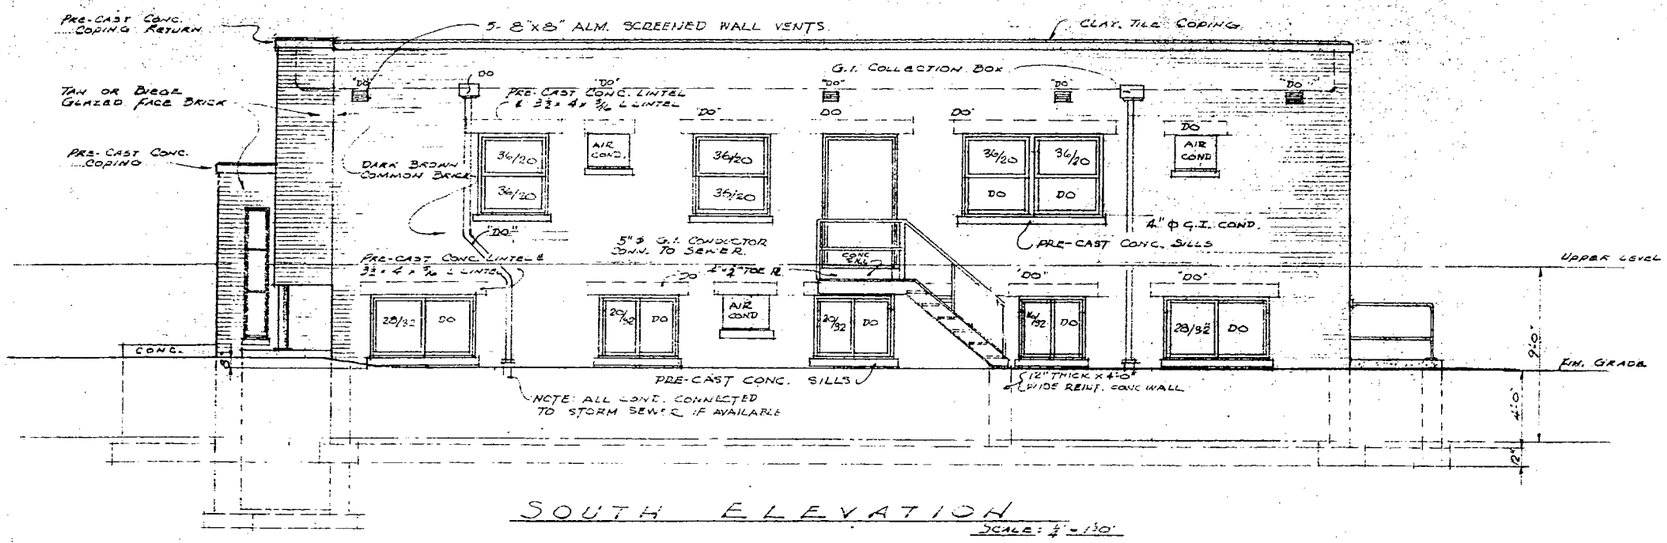

SOUTH ELEVATION

SCALE: 1/4"=1'-0"

NOTE: ALL WINDOWS ON SOUTH ELEVATION SHALL BE GLAZED WITH 1/4" THICK CLEAR WIRE GLASS.

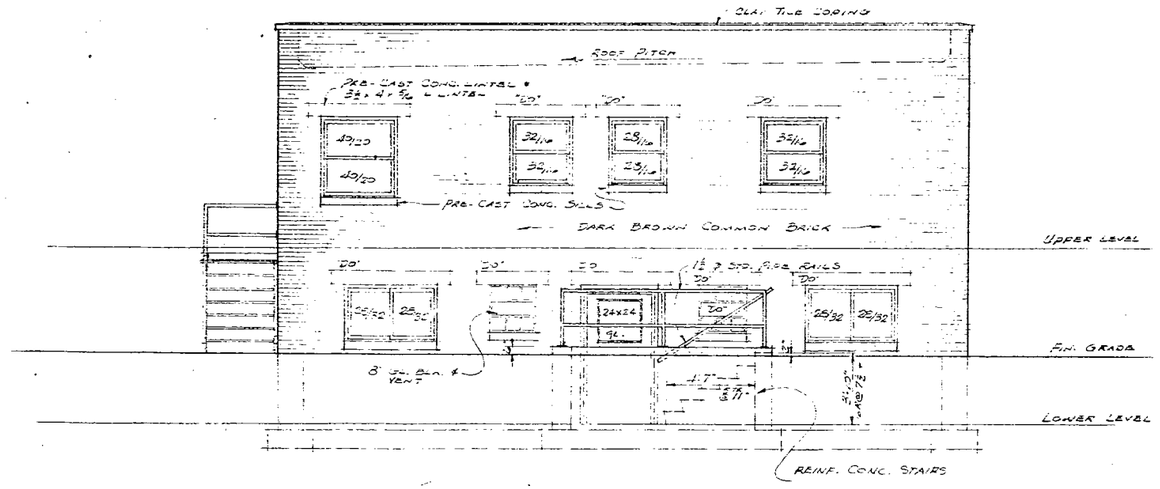

EAST ELEVATION

SCALE: 1/4"=1'-0"

SHEET # 2 OF 5

REEL 2
PLAN 40

18x

DO NOT SCALE, DIMENSIONS GOVERN

NOTE: 2- 6" DIA. x 2'-6" HIGH SPINNER VENTS ON ROOF. SEE NORTH ELEVATION FOR LOCATION.

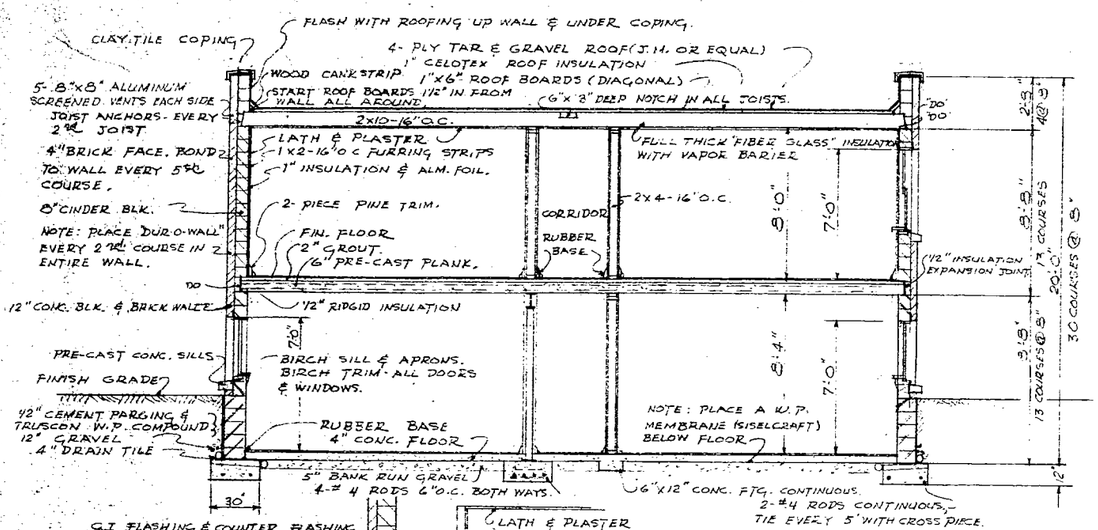

SECTION "B~B"

SCALE ¼" = 1'-0"

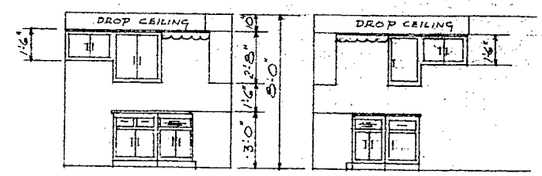

KITCHEN CABINETS.

ALL OTHER KITCHENS SIMILAR

1. ALL PINE CONSTRUCTION.
2. BIRCH LIP TYPE DOORS & DRAWERS.
3. FORMICA TOP & SPLASH BACK.
4. ALL SHELVES ON METAL STANDARDS.
5. BREAD BOARDS, (EACH KITCHEN)
6. STAINLESS STEEL MOULDINGS.

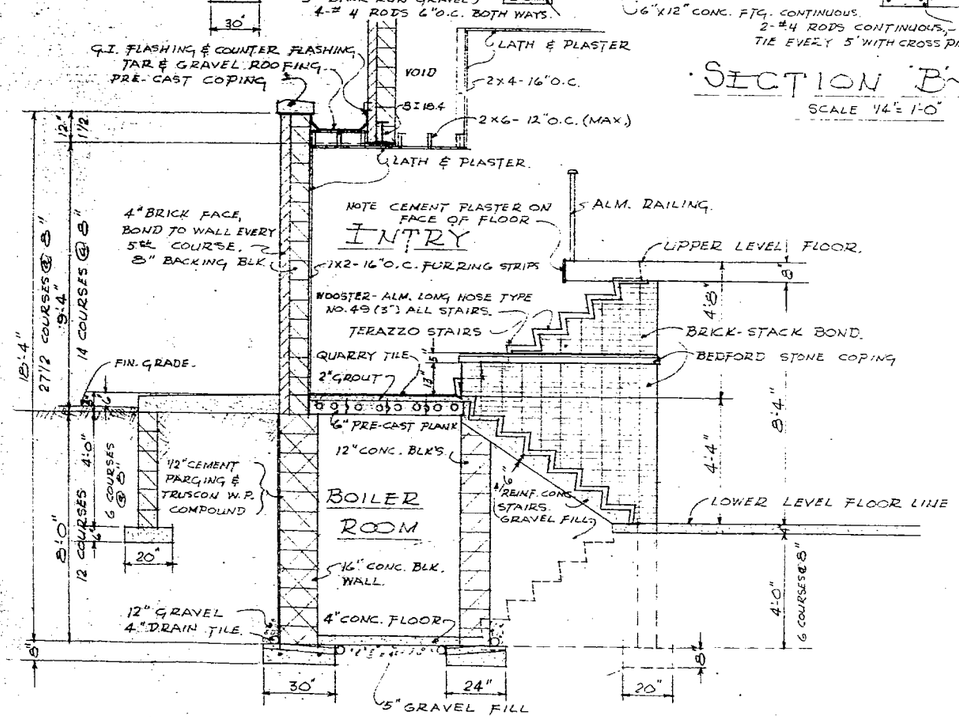

SECTION "A~A"

SCALE 3/8" = 1'-0"

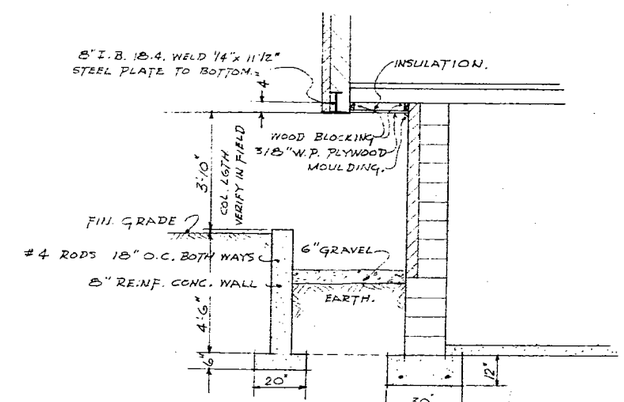

SECTION "C~C"

SCALE 3/8" = 1'-0"

SHEET # 3 OF 5.

REEL 2
PLAN 40

18x

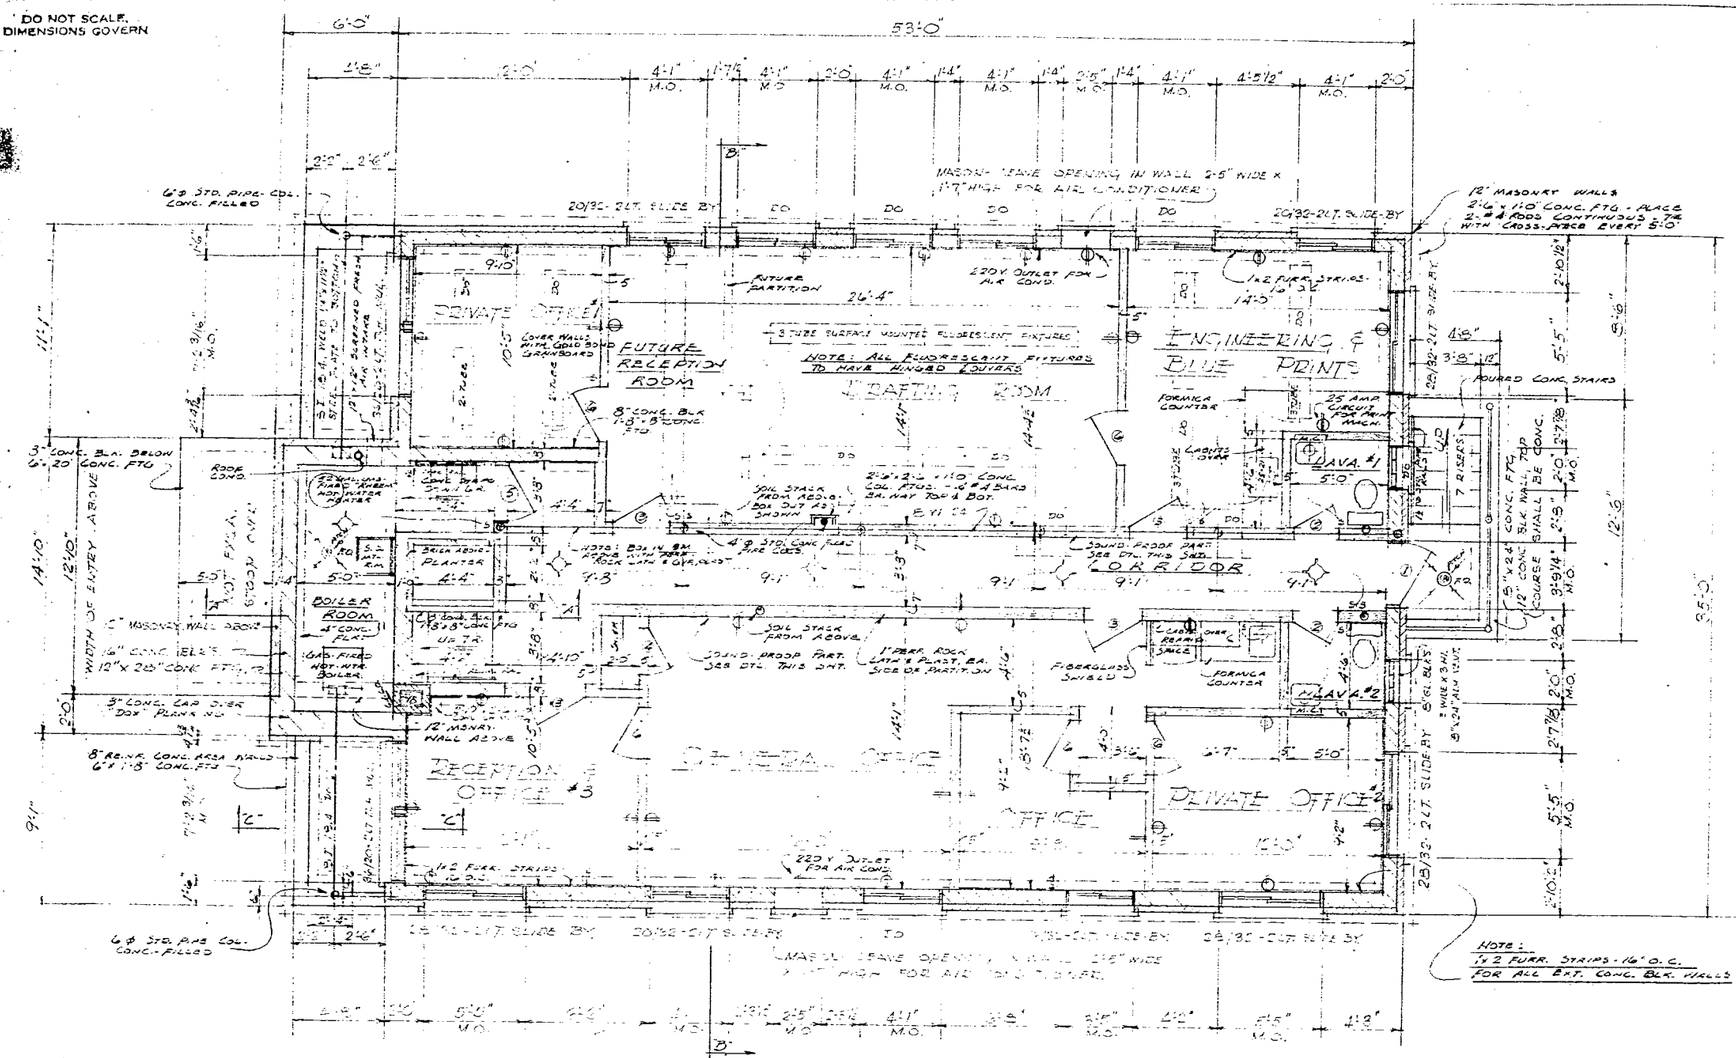

FIRST FLOOR PLAN

SCALE: 1/4" = 1'-0"

DOOR SCHEDULE			
MARK	SIZE	REMARKS	NO. REQ'D
1	3'-4" x 7'-0" x 1 3/4"	FIR - FLUSH - S.C. - VALE O.H. DOOR CLOSER	1
2	2'-4" x 6'-8" x 1 3/8"	BIRCH - FLUSH - H.C.	2
3	3'-0" x 6'-8" x 1 3/4"	BIRCH - FLUSH - S.C.	4
4	2'-6" x 6'-8" x 1 3/8"	" " H.C.	1
5	3'-4" x 7'-0" x 1 3/4"	CECO - FLUSH - METAL DOOR - SHR. - SELF CLOSER	1
6	2'-10" x 6/8 x 1 3/8"	BIRCH - FLUSH - H.C.	5

7" SOUNDPROOF PART. DTL.

SCALE: 3/4" = 1'-0"

GENERAL NOTES

ELECTRICAL
- ALL WALL OUTLETS TO BE RECESSED IN CONC. BLK. WALLS
- ALL PIPING RUNS IN CEILING SHALL BE ON INSIDE OF HOLLOW PRE-CAST CONC. PLANKS.
- RED EXIT LIGHTS FOR ALL EXITS AS REQ'D

FLOORING
- 3/8" VINYL ASB. THRU-OUT UNLESS OTHERWISE NOTED
- RUBBER BASE ALL AROUND

WALLS
- 3/4" LATH & PLAST. UNLESS OTHERWISE NOTED

TRIM
- BIRCH TRIM FOR ALL DOORS & WNDWS

CEILING
- 3/4" FIBERGLASS ACOUS. CEIL.

SHEET # 4 OF 5

REEL 2
PLAN 40

18x

DO NOT SCALE.
DIMENSIONS GOVERN

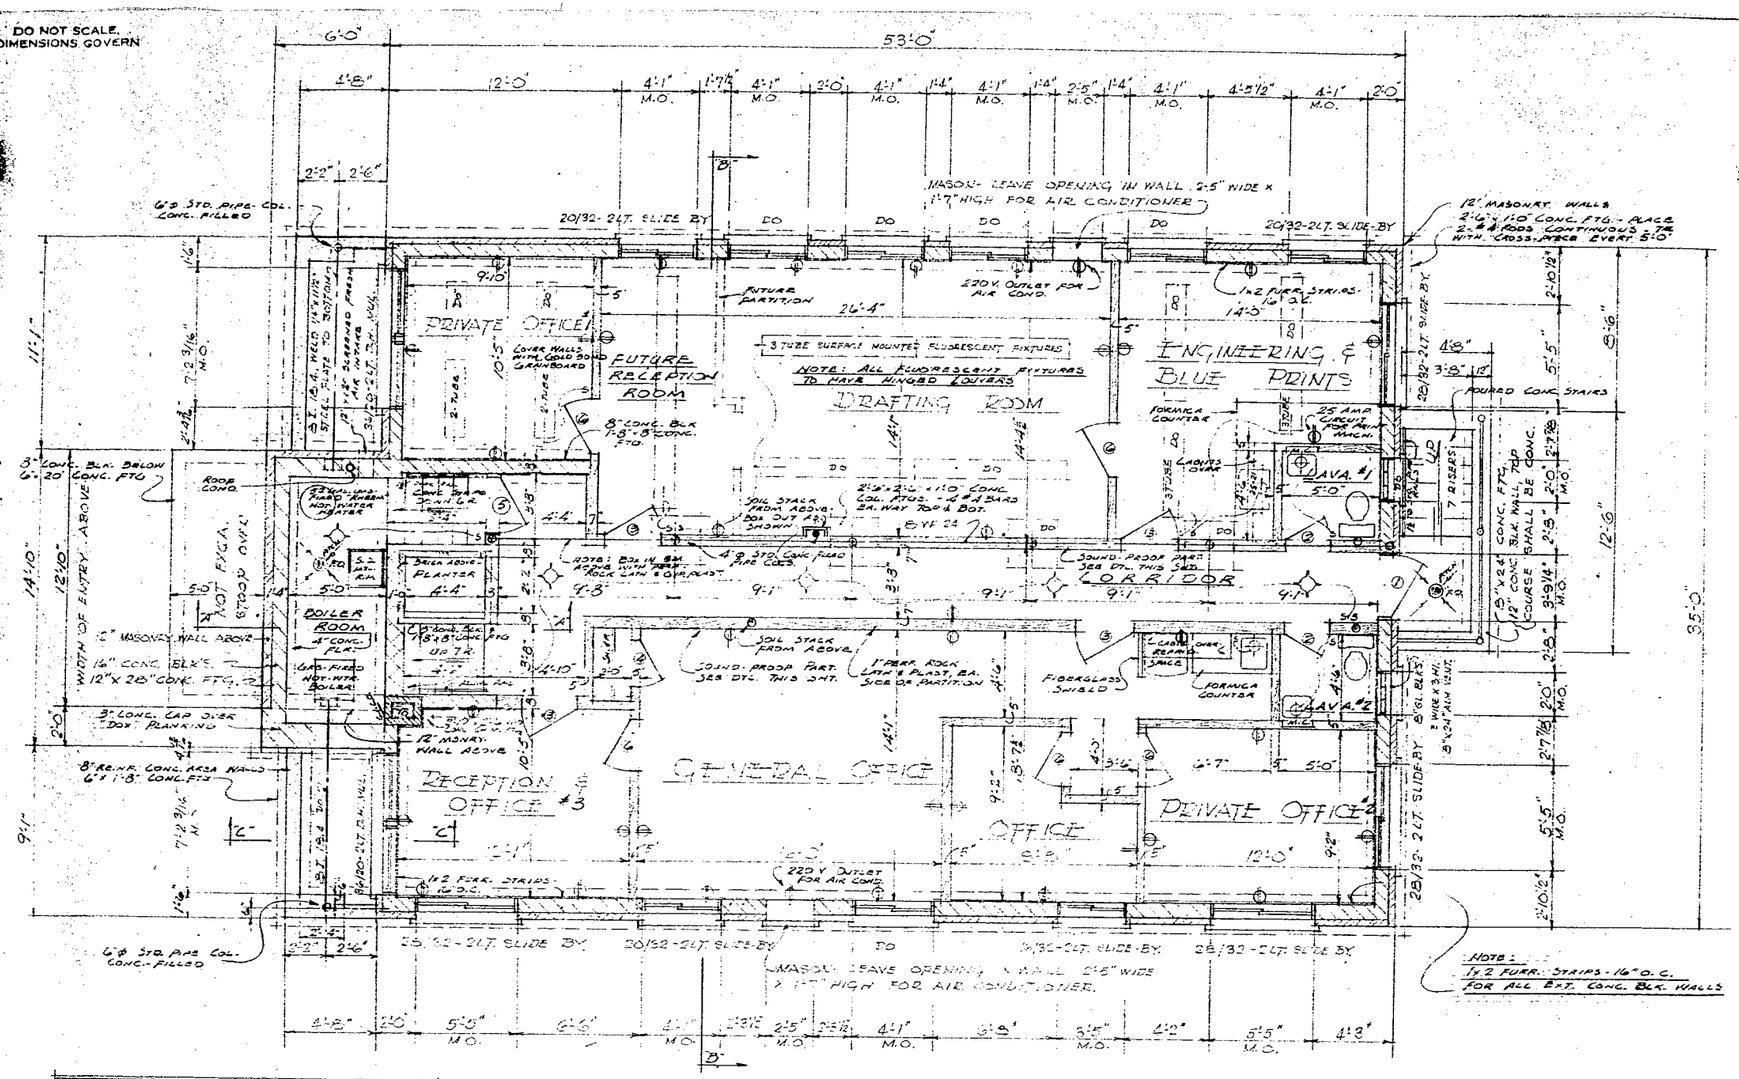

FIRST FLOOR PLAN

SCALE: 1/4" = 1'-0"

DOOR SCHEDULE			
MARK	SIZE	REMARKS	NO. REQ'D.
1	3'-4" x 7'-0" x 1 3/4"	H.C. - FLUSH - S.C. - VALE O.H. DOOR CLOSER	1
2	2'-4" x 6'-8" x 1 3/8"	BIRCH - FLUSH - H.C.	2
3	3'-0" x 6'-8" x 1 3/8"	BIRCH - FLUSH - S.C.	4
4	2'-6" x 6'-8" x 1 3/8"	" " H.C.	1
5	3'-4" x 7'-0" x 1 3/4"	CACO - FLUSH - METAL DOOR - 3 HR. - SELF CLOSER	1
6	2'-10" x 6 1/8" x 1 3/8"	BIRCH - FLUSH - H.C.	5

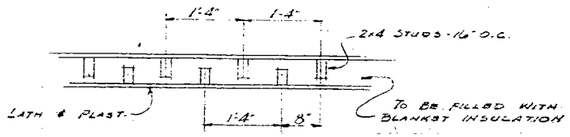

7" SOUNDPROOF PART. DTL.

SCALE: 3/4" = 1'-0"

GENERAL NOTES

ELECTRICAL
- ALL WALL OUTLETS TO BE RECESSED IN CONC. BLK. WALLS
- ALL PIPING RUNS IN CEILING SHALL BE ON INSIDE OF HOLLOW PRE-CAST CONC. PLANKS.
- RED EXIT LIGHTS FOR ALL EXITS AS REQ'D

FLOORING
- 3/16" VINYL ASB. THRU-OUT UNLESS OTHERWISE NOTED
- RUBBER BASE ALL AROUND

WALLS
- 3/4" LATH & PLAST. UNLESS OTHERWISE NOTED

TRIM
- BIRCH TRIM FOR ALL DOORS & WINDOWS

CEILING
- 3/4" FIBERGLASS ACOUS. CEIL.

SHEET # 4 OF 5

REEL 2
PLAN 40

18x

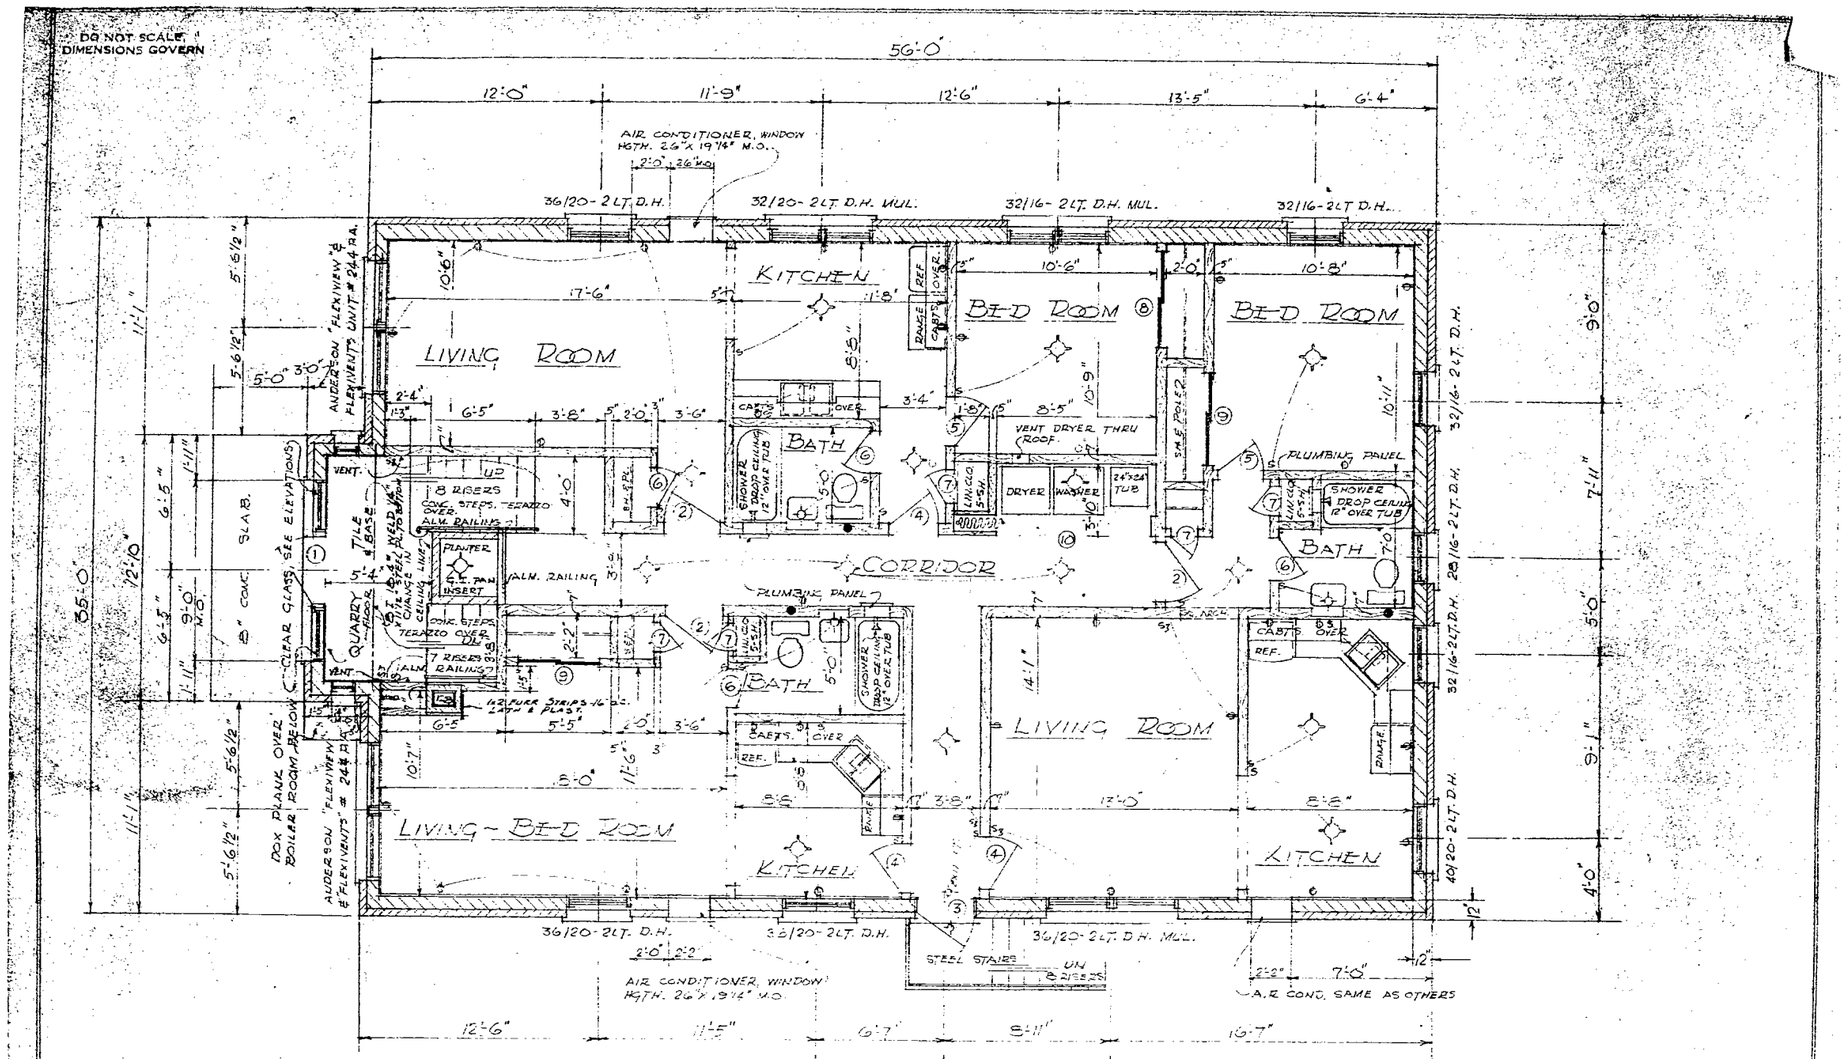

SECOND FLOOR PLAN

SCALE 1/4" = 1'-0"

NOTES:

1. ALL PARTITIONS 3/4" LATH & PLASTER
2. FUR OUT ALL BLOCK WALLS WITH 1X2-16" O.C. PLACE INSULATION AND ALUMINUM FOIL IN FURRING STRIPS, LATH & PLASTER.
3. ALL INTERIOR BATHS MUST BE VENTILATED THRU. ROOF.
4. PINE TRIM THRU-OUT.
5. PLACE 2-6"x12" ALM. GRILL VENTS IN FRONT ENTRY TO VENTILATE 2ND LEVEL OVER HANG.
6. ALL FLOORS 1/8" VYNAL ASBESTOS, OAK 2-MEMBER BASE IN CORRIDOR & PINE 2 MEMBER BASE IN BALANCE OF ROOMS EXCEPT BATHS WHICH SHALL HAVE CERAMIC TILE FLOORS & BASE.
7. ALL BATHS SHALL HAVE GLAZED WALL TILE IN TUB NICH 5'-0" HIGH & GLAZED WALL TILE 4'-6" HIGH ON FIXTURE WALL.

DOOR SCHEDULE

MARK	SIZE	REMARKS	NO. REQ'D.
1	3'-6"x7'-0"	KAWNEER ALM. FRAME & GLASS DOOR, O.H. DOORCHEK	1
2	3'-0"x6'-8"x1 3/4"	BIRCH-FLUSH-H.C.	3
3	3'-4"x7'-0"x1 3/4"	FIR & BIRCH-FLUSH-S.C.	1
4	2'-8"x6'-8"x1 3/4"	BIRCH-FLUSH-H.C.	3
5	2'-6"x6'-8"x1 3/8"	" - " - "	2
6	2'-2"x6'-8"x1 3/8"	" - " - "	4
7	1'-6"x6'-8"x1 3/8"	" - " - "	5
8	2'-6"x6'-8"x1 3/8"	BIRCH-FLUSH-H.C. KENNA TRACK	2
9	2'-4"x6'-8"x1 3/8"	" " "	4
10	8'-0"x6'-8"	MODERN FOLD	1

SHEET # 5 OF 5

REEL 2
PLAN 40

18x