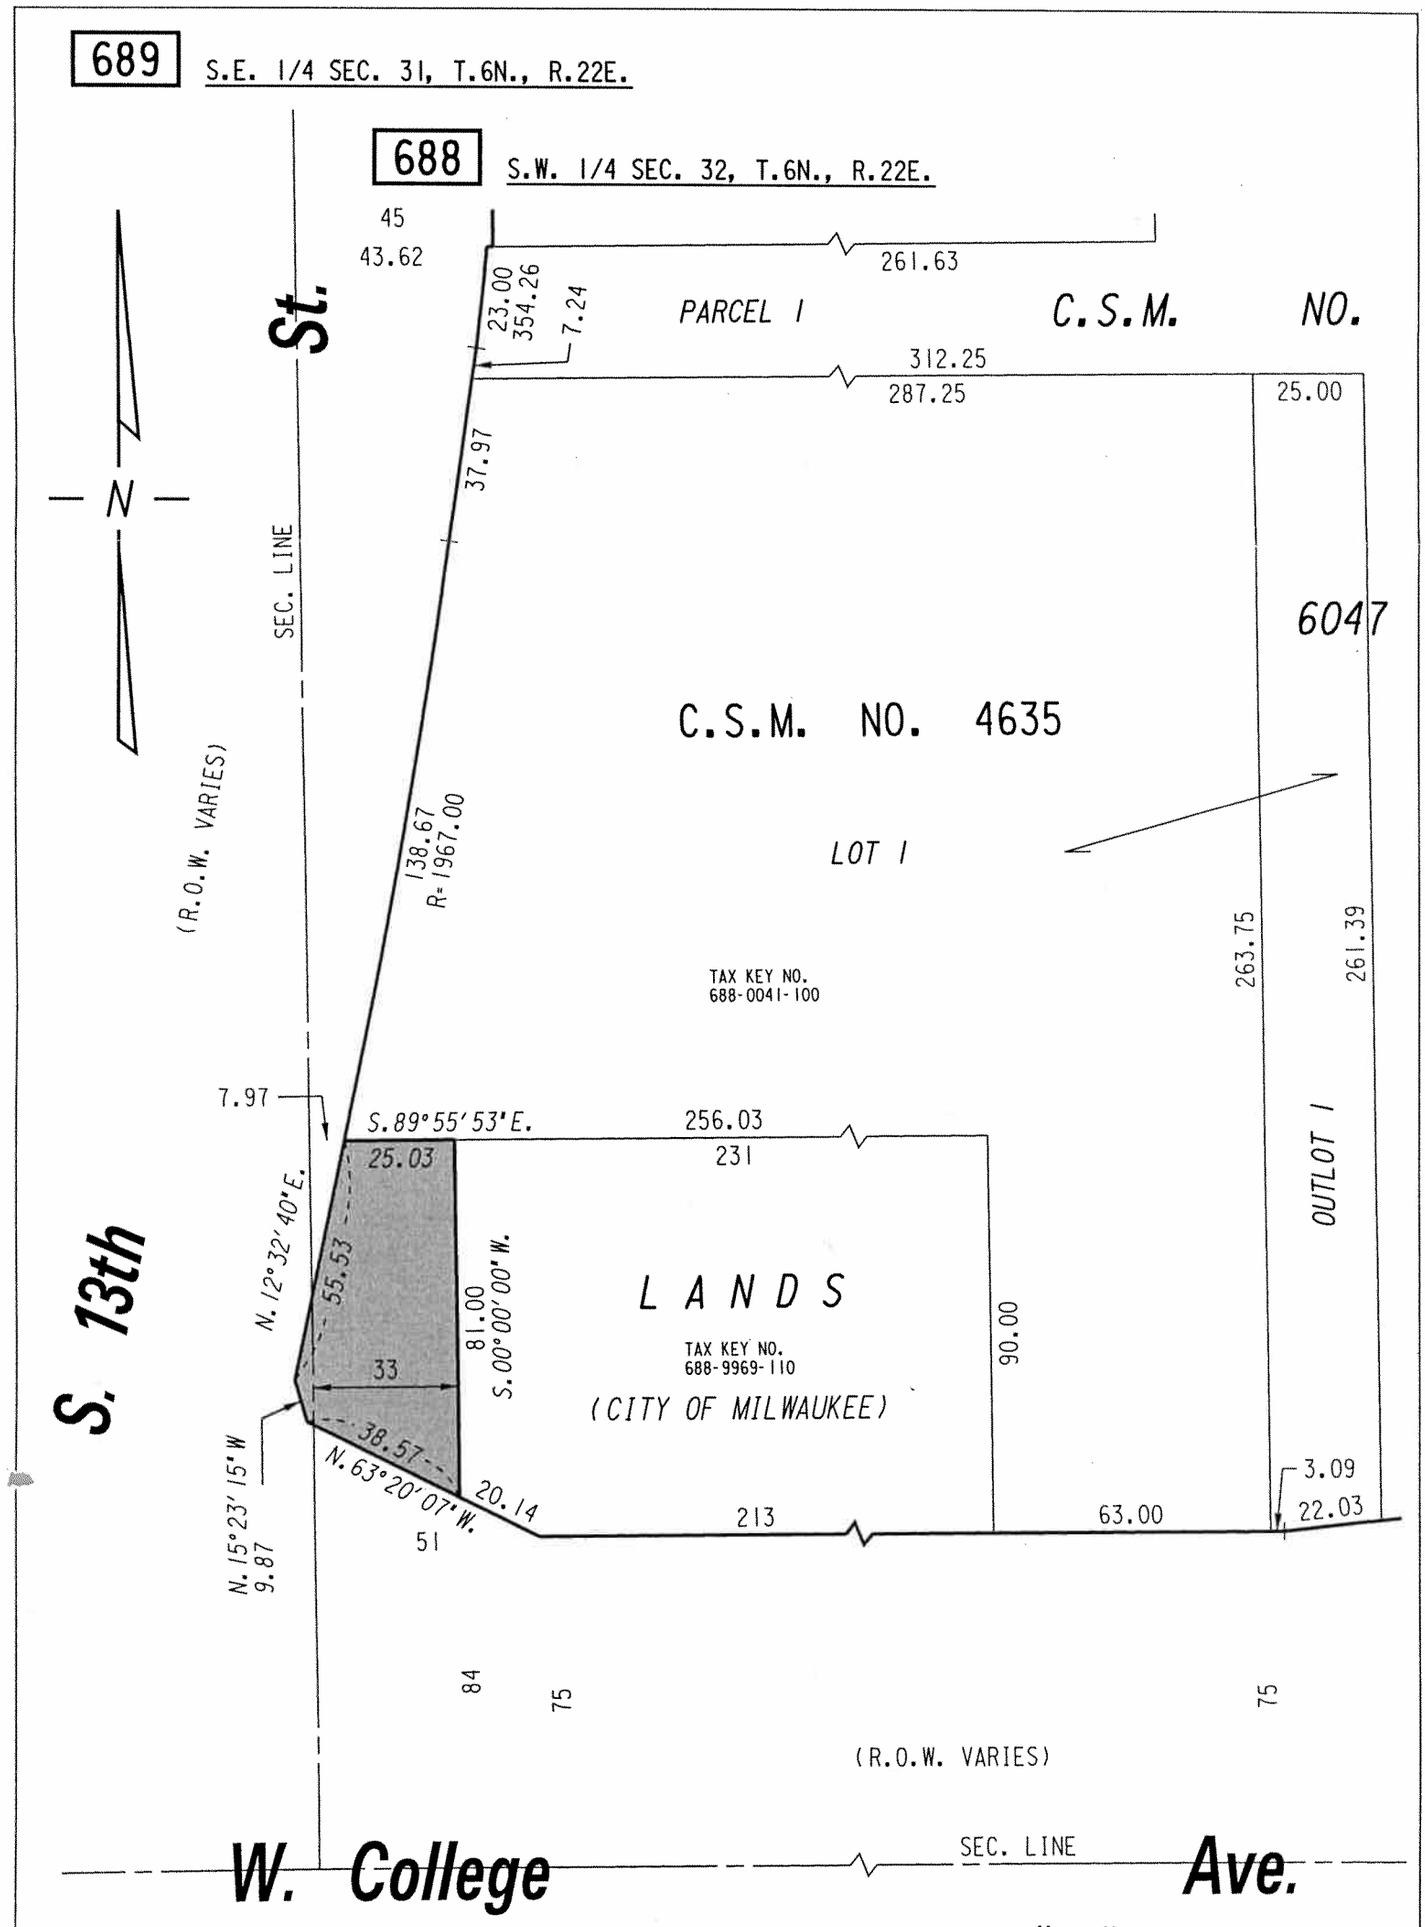

PORTION OF PUBLIC STREET PROPOSED TO BE VACATED

EXHIBIT "A"
FILE NO. 071399

INFRASTRUCTURE SERVICES DIVISION

MILWAUKEE, WISCONSIN

ASSIGNED TO: W.E. FUCHS
CH'K'D. BY: W.E. FUCHS
DRAWN BY: W.E.F.
DATE: APRIL 10, 2008
PROJECT/GRANT NO.: WK52337258
SCALE: 1" = 40'
APPROVED BY:

Marcia Lindholm
CENTRAL DRAFTING & RECORDS MANAGER

CITY ENGINEER

w:\eng\row\vacation\7258.vac