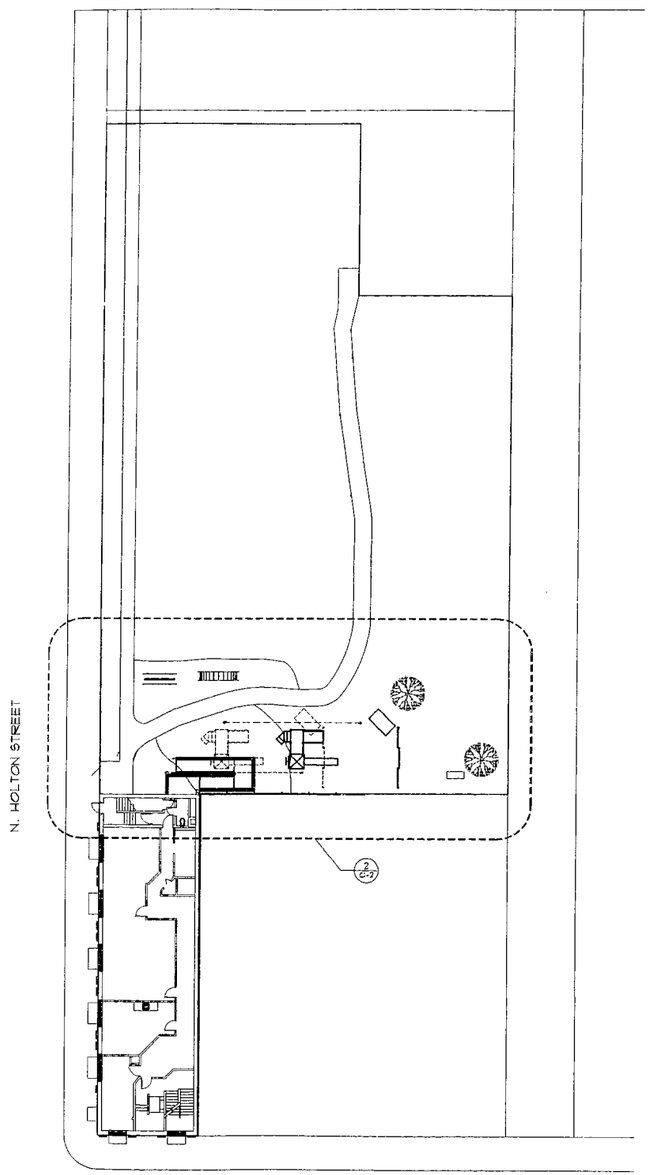

2 C-1 New Site Plan
Scale: 1"=20'-0"

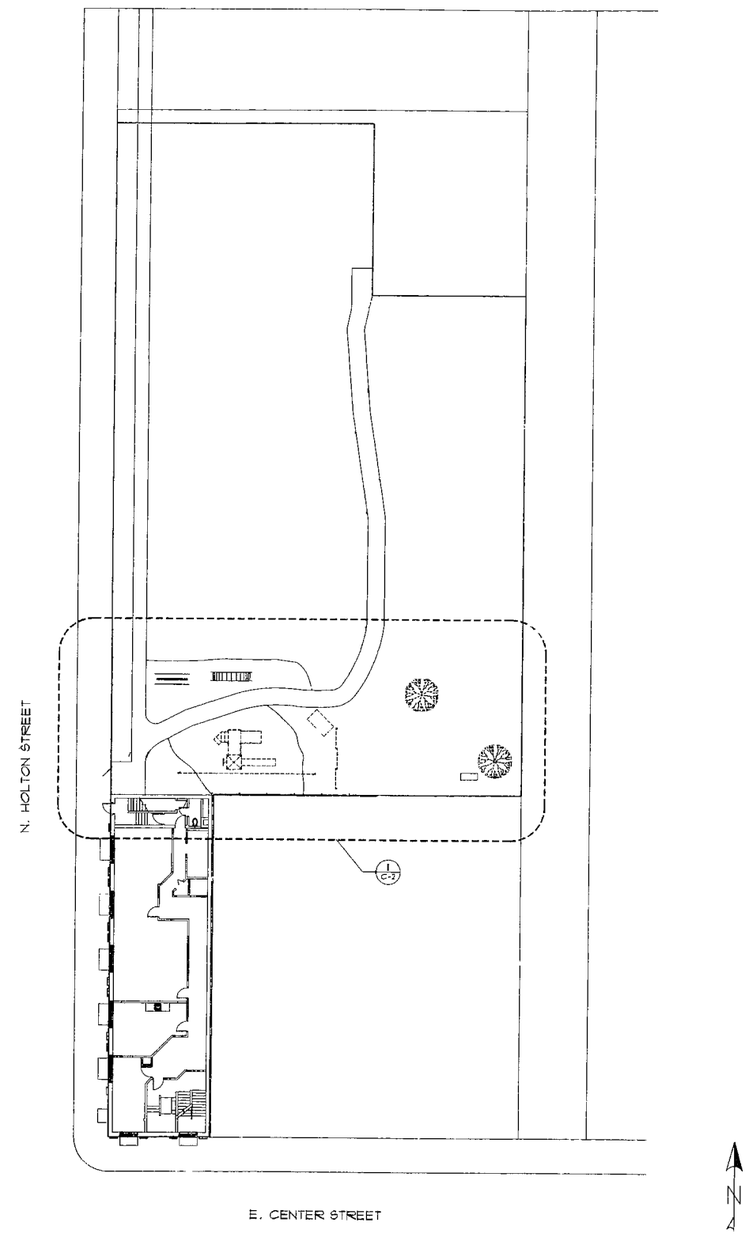

1 C-1 Existing Site Plan
Scale: 1"=20'-0"

BMR
DESIGN GROUP INC.
Architects · Engineers · Planners

1131 West Lincoln Avenue
Milwaukee, Wisconsin 53215
Ph. 384-2996 Fax 384-3904

PROJECT
MPS ADA
Remodeling Project
Phase VII
Centro Del Nino
Head Start

PROJECT NO. 99021

DATE 3/10/00

REVISIONS

CHECKED BY L.B.

DRAWN BY M.M.

SCALE as noted

SHEET NO. C-1

SHEET TITLE
Existing &
New Site Plan

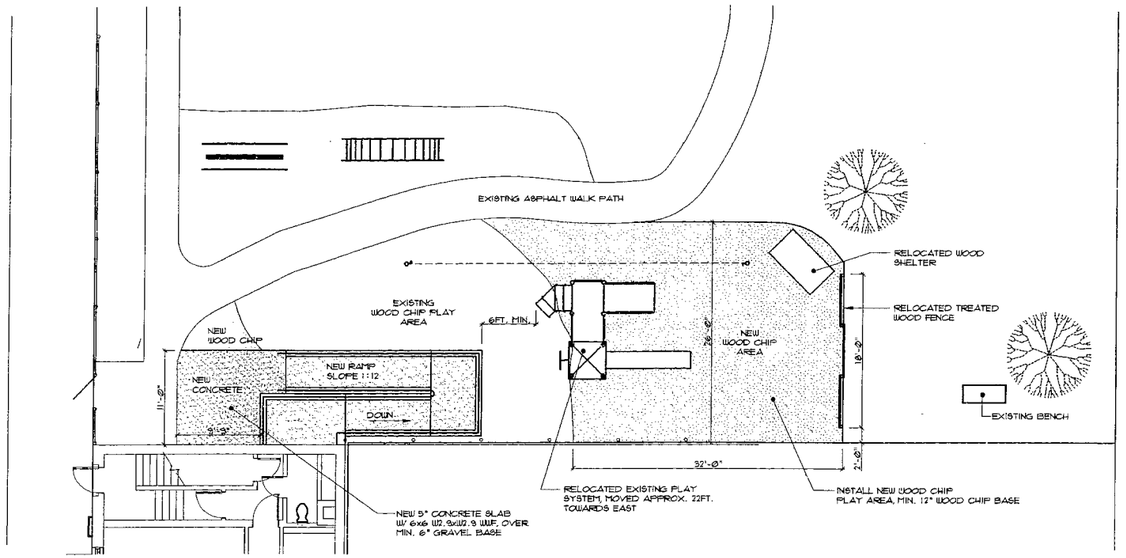

2 / C-2 New Site/Playground Plan
Scale: 1/8"=1'-0"

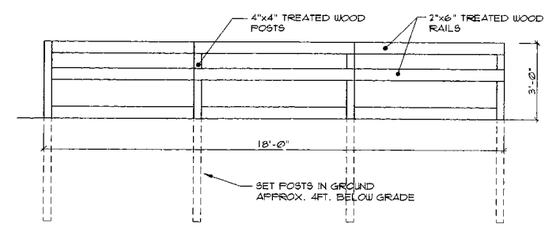

3 / C-2 Wood Fence Elevation
Scale: 3/8"=1'-0"

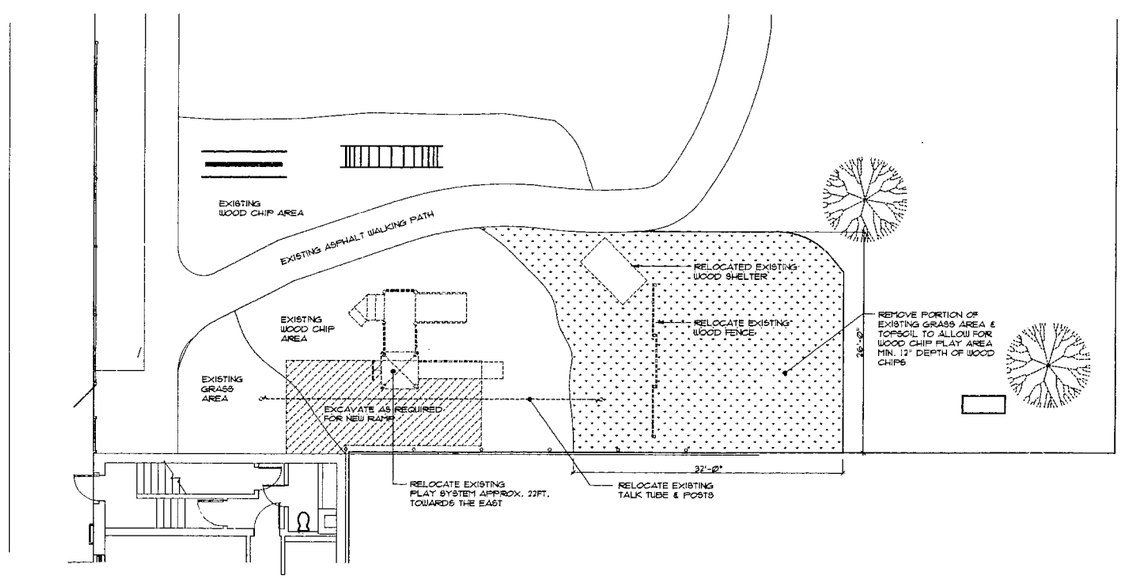

1 / C-2 Existing Site Demolition
Scale: 1/8"=1'-0"

BMR
DESIGN GROUP INC.
Architects · Engineers · Planners
1131 West Lincoln Avenue
Milwaukee, Wisconsin 53215
Ph. 384-2996 Fax 384-3904

PROJECT
MPS ADA
Remodeling Project
Phase VII
Centro Del Nino
Head Start

PROJECT NO. 99021

DATE 3/10/00

REVISIONS

CHECKED BY L.B.

DRAWN BY M.M.

SCALE as noted

SHEET NO. C-2

SHEET TITLE
Partial
Site Plan
Details

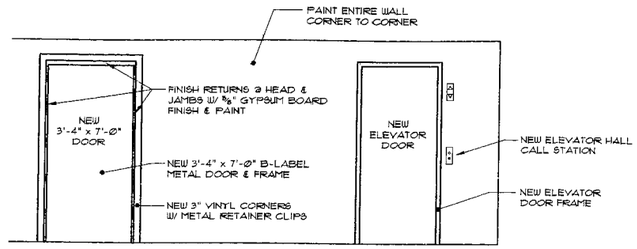

4 A-1 New Basement Elevator Elev.
Scale: 3/8"=1'-0"

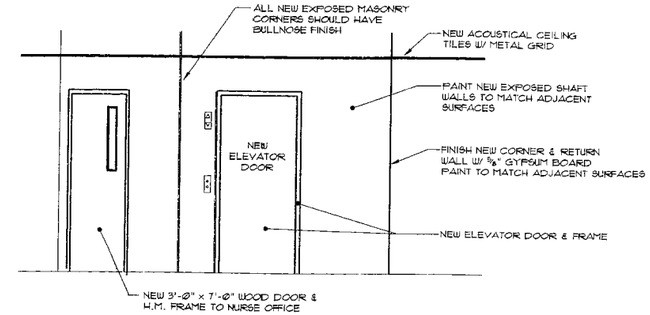

5 A-1 New First Floor Elevator Elev.
Scale: 3/8"=1'-0"

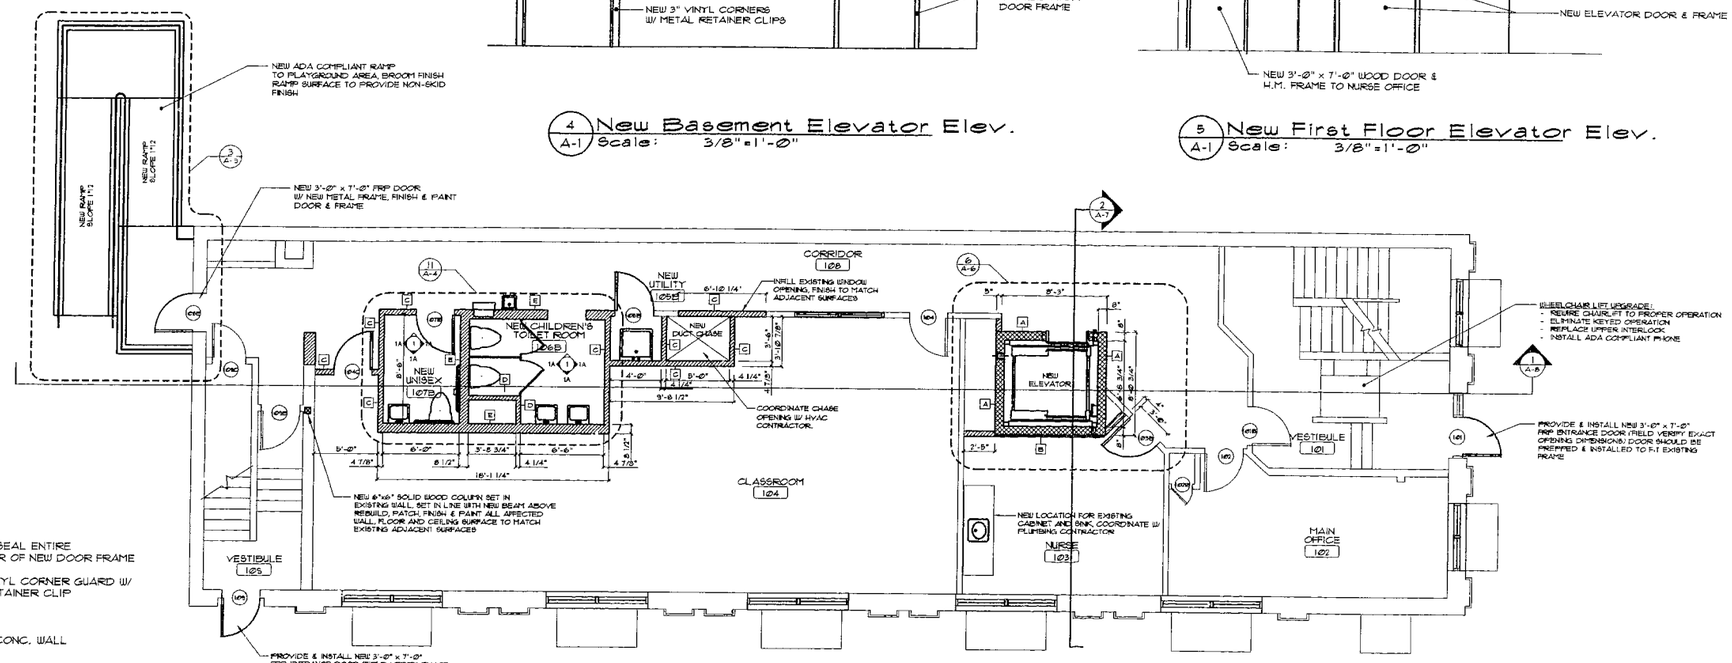

2 A-1 New First Floor Plan
Scale: 3/16"=1'-0"

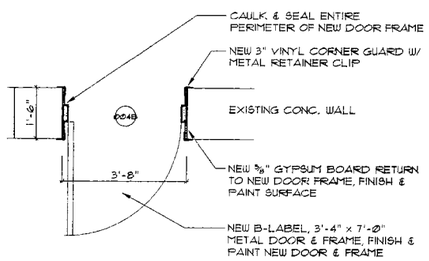

3 A-1 New Corner Finish Detail
Scale: 1/2"=1'-0"

GENERAL NOTE:
ALL EXPOSED MASONRY CORNERS SHOULD BE FINISHED W/ BULLNOSE

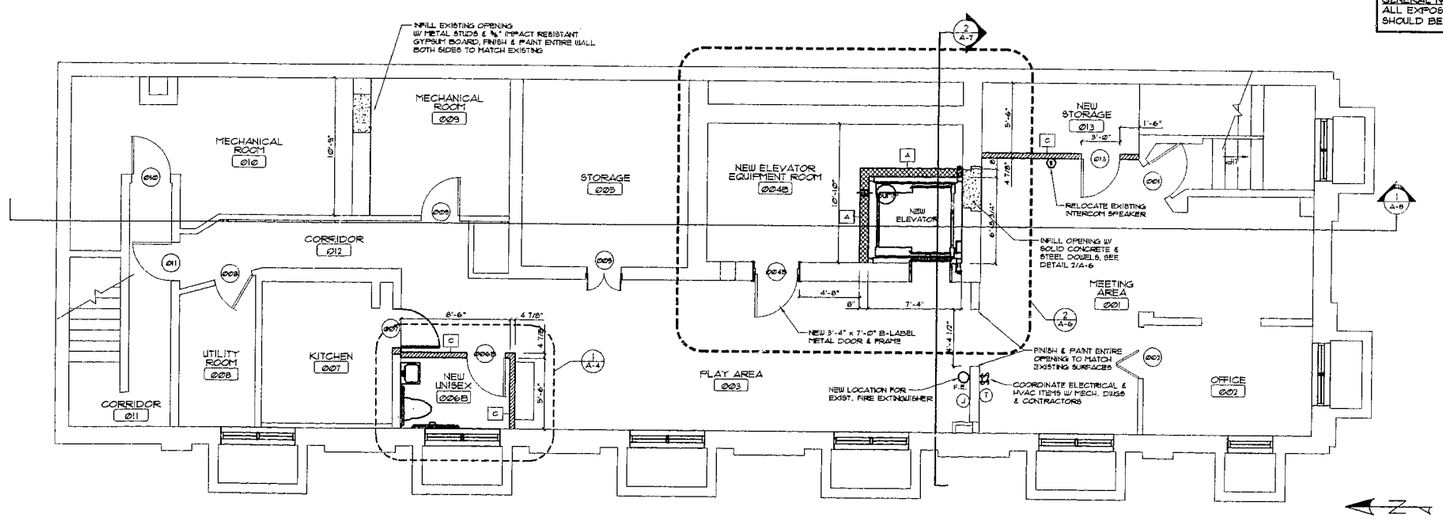

1 A-1 New Basement Floor Plan
Scale: 3/16"=1'-0"

BMR DESIGN GROUP INC.
Architects · Engineers · Planners
1131 West Lincoln Avenue
Milwaukee, Wisconsin 53215
Ph. 384-2996 Fax 384-3904

PROJECT
MPS ADA Remodeling Project Phase VII Centro Del Nino Head Start

PROJECT NO. 99021

DATE 3/10/00

REVISIONS

CHECKED BY L.B.

DRAWN BY M.M.

SCALE as noted

SHEET NO. A-1

SHEET TITLE
New Basement & First Floor Plans

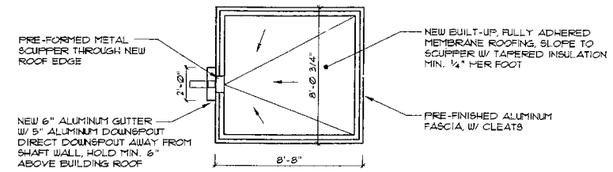

4 A-2 New Shaft Roofing Detail
Scale: 1/4"=1'-0"

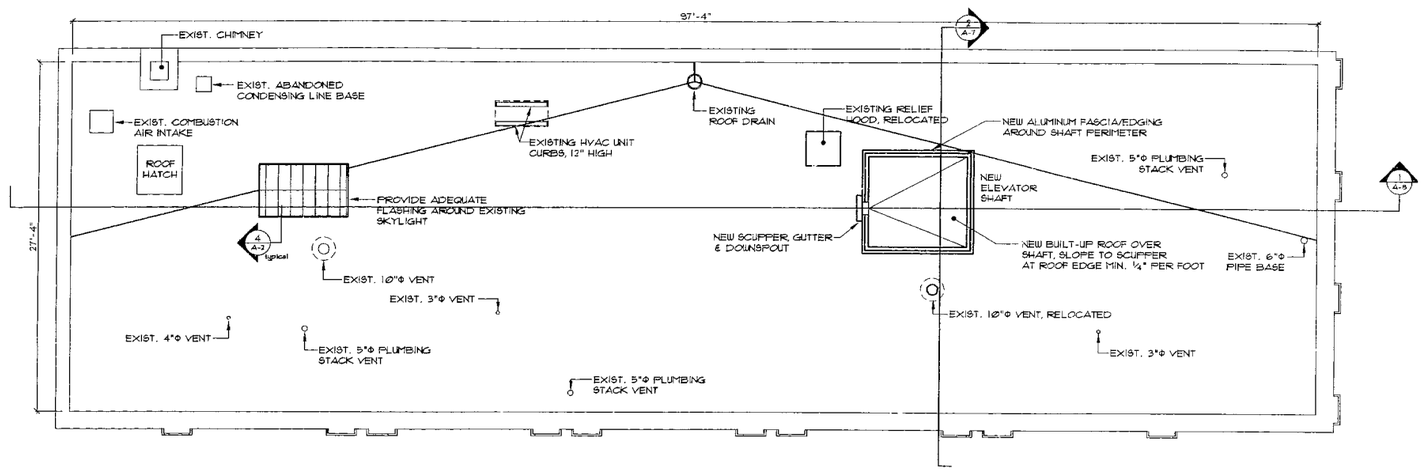

2 A-2 New Roof Plan
Scale: 3/16"=1'-0"

GENERAL ROOFING NOTE:
MPG WILL PERFORM ALL WORK ASSOCIATED WITH EXISTING BUILDING ROOF. CONTRACTOR SHALL PROVIDE NEW ROOF OVER NEW ELEVATOR SHAFT

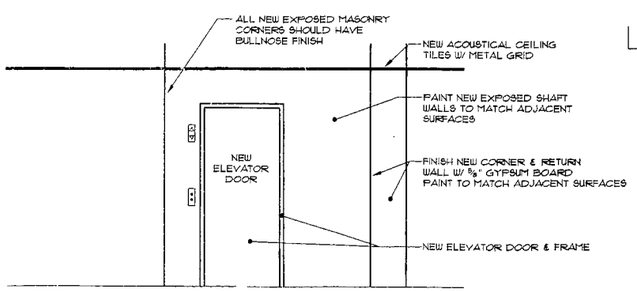

3 A-2 New Second Floor Elevator Elev.
Scale: 3/8"=1'-0"

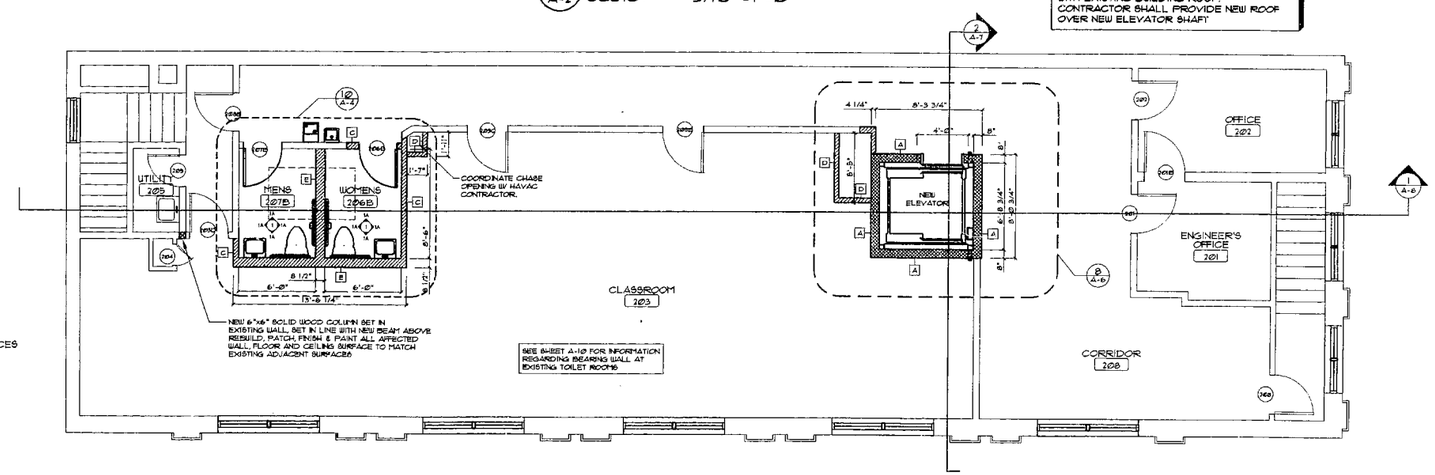

1 A-2 New Second Floor Plan
Scale: 3/16"=1'-0"

BMR DESIGN GROUP INC.
Architects · Engineers · Planners
1131 West Lincoln Avenue
Milwaukee, Wisconsin 53215
Ph. 384-2996 Fax 384-3904

PROJECT
MPS ADA Remodeling Project Phase VII Centro Del Nino Head Start

PROJECT NO. 99021

DATE 3/10/00

REVISIONS

CHECKED BY L.B.

DRAWN BY M.M.

SCALE as noted

SHEET NO. A-2

SHEET TITLE
New Second Floor & Roof Plans

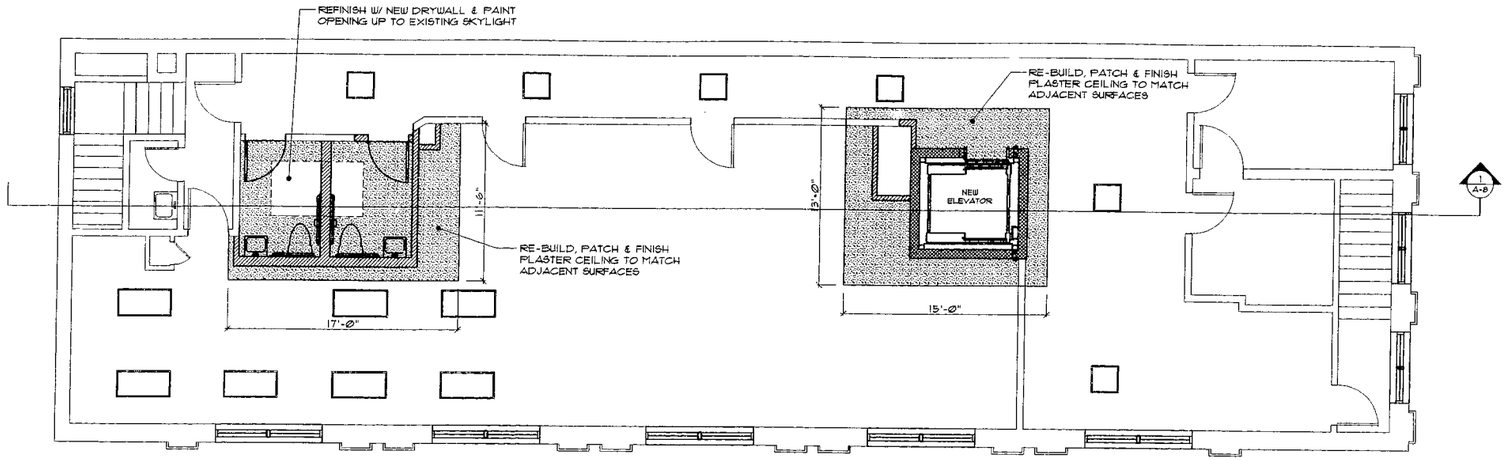

2 A-3 New Second Floor RCP
Scale: 3/16"=1'-0"

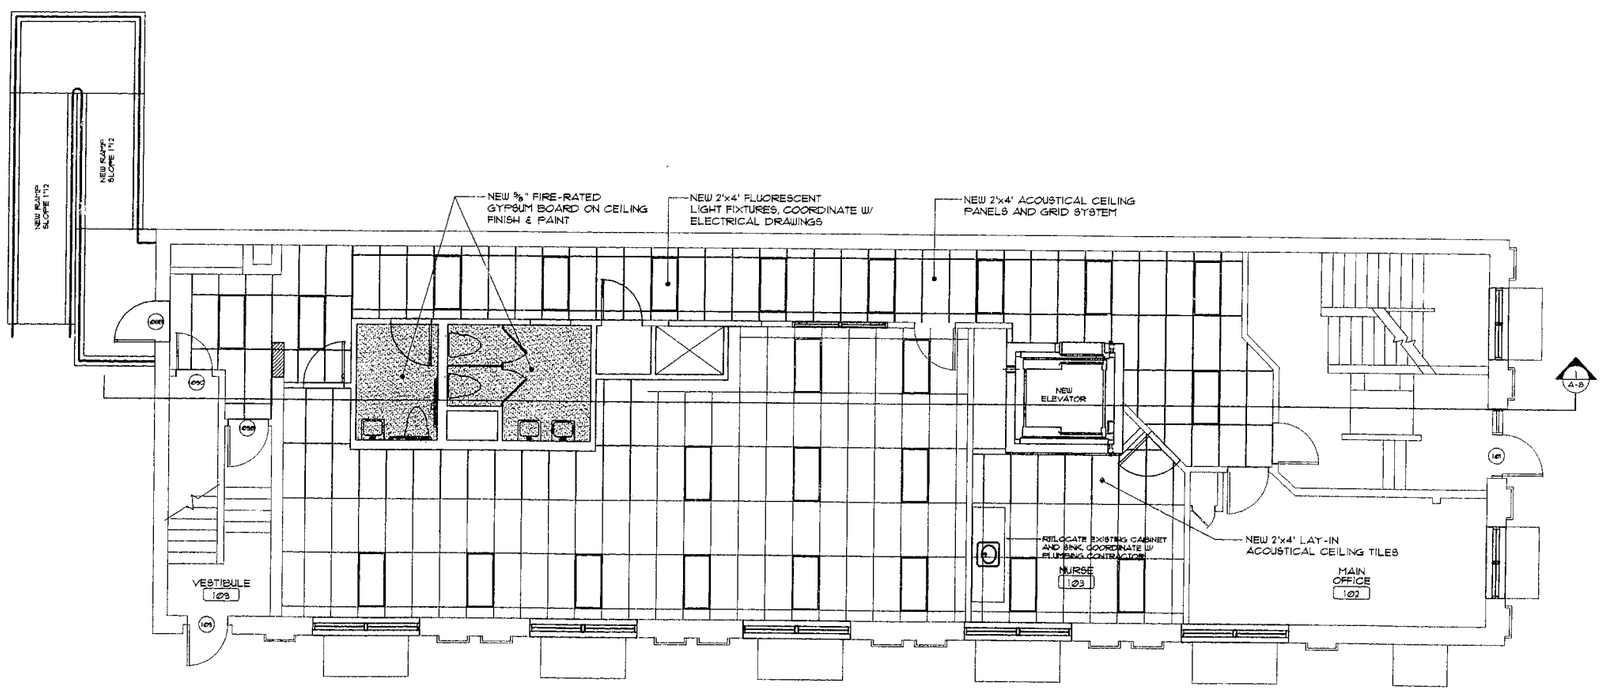

1 A-3 New First Floor RCP
Scale: 3/16"=1'-0"

BMR DESIGN GROUP INC.
Architects • Engineers • Planners
1131 West Lincoln Avenue
Milwaukee, Wisconsin 53215
Ph. 384-2996 Fax 384-3904

PROJECT
MPS ADA Remodeling Project Phase VII Centro Del Nino Head Start

PROJECT NO. 99021

DATE 3/10/00

REVISIONS

CHECKED BY L.B.

DRAWN BY M.M.

SCALE as noted

SHEET NO. A-3

SHEET TITLE
New First & Second Floor RCPs

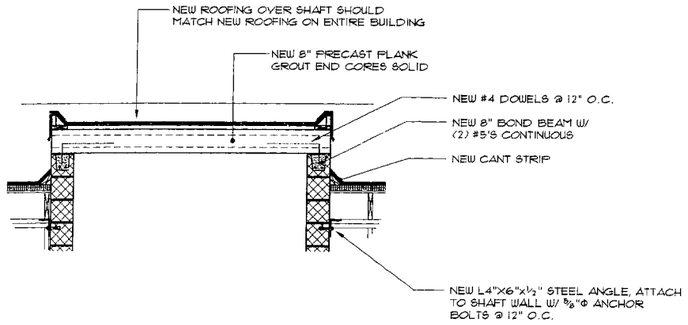

4 / A-8 New Elevator Shaft Roof
Scale: 1"=1'-0"

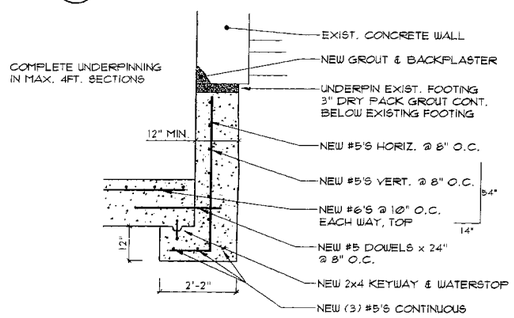

2 / A-8 New Underpinning Detail
Scale: 1/2"=1'-0"

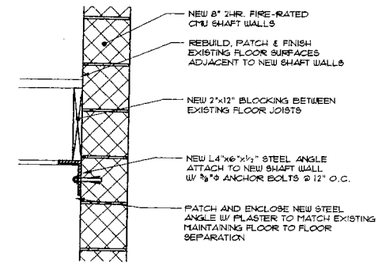

5 / A-8 New Wall/Ceiling Detail
Scale: 1"=1'-0"

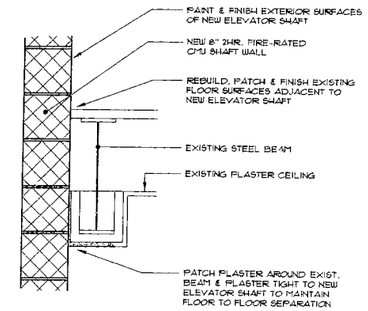

6 / A-8 New Wall/Ceiling Detail
Scale: 1"=1'-0"

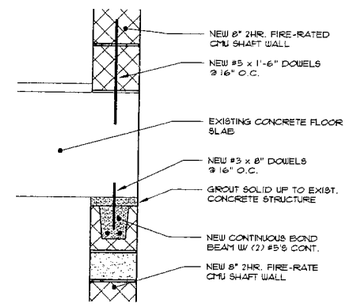

3 / A-8 New Floor/Wall Detail
Scale: 1"=1'-0"

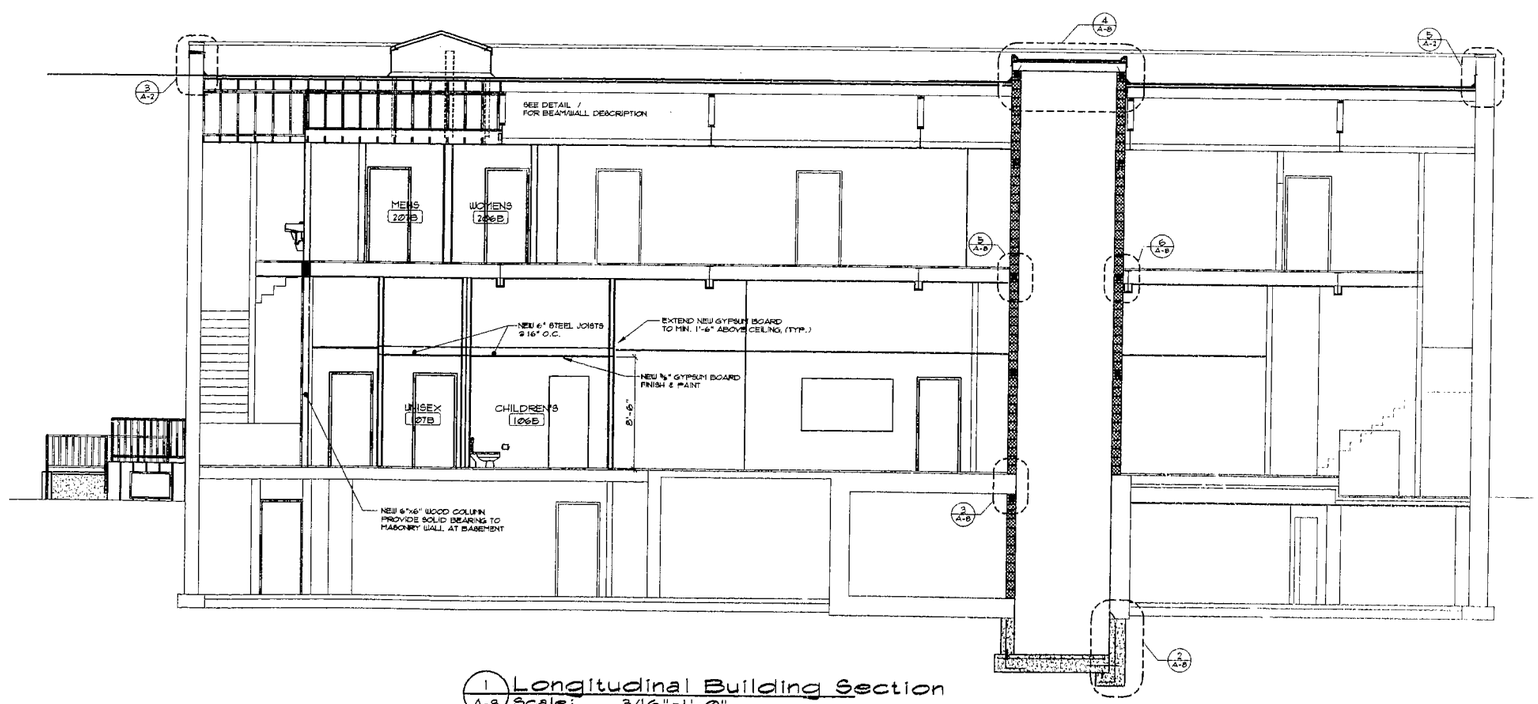

1 / A-8 Longitudinal Building Section
Scale: 3/16"=1'-0"

BMR DESIGN GROUP INC.
Architects · Engineers · Planners
1131 West Lincoln Avenue
Milwaukee, Wisconsin 53215
Ph. 384-2996 Fax 384-3904

PROJECT
MPS ADA Remodeling Project Phase VII
Centro Del Nino Head Start

PROJECT NO. 99021

DATE 3/10/00

REVISIONS

CHECKED BY L.B.

DRAWN BY M.M.

SCALE as noted

SHEET NO. A-8

SHEET TITLE
Building Section & Elevator Details

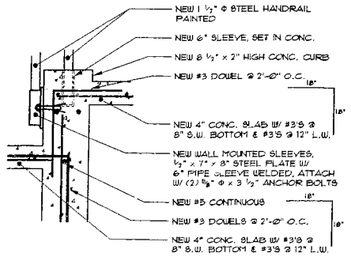

6 A-9 New Ramp Detail
Scale: 1"=1'-0"

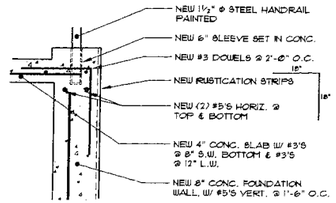

5 A-9 New Ramp Detail
Scale: 1"=1'-0"

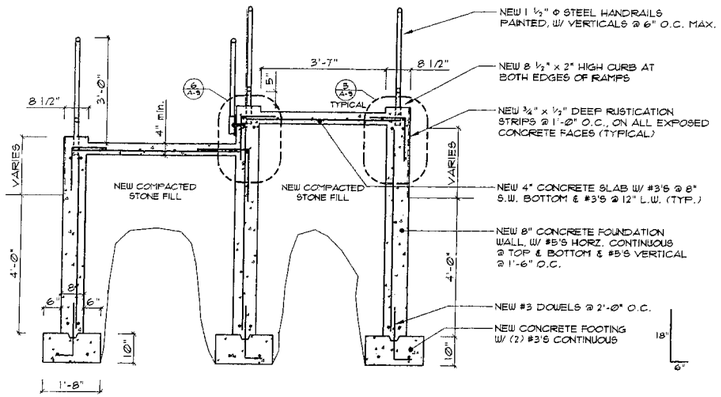

4 A-9 New Section thru Ramp
Scale: 1/2"=1'-0"

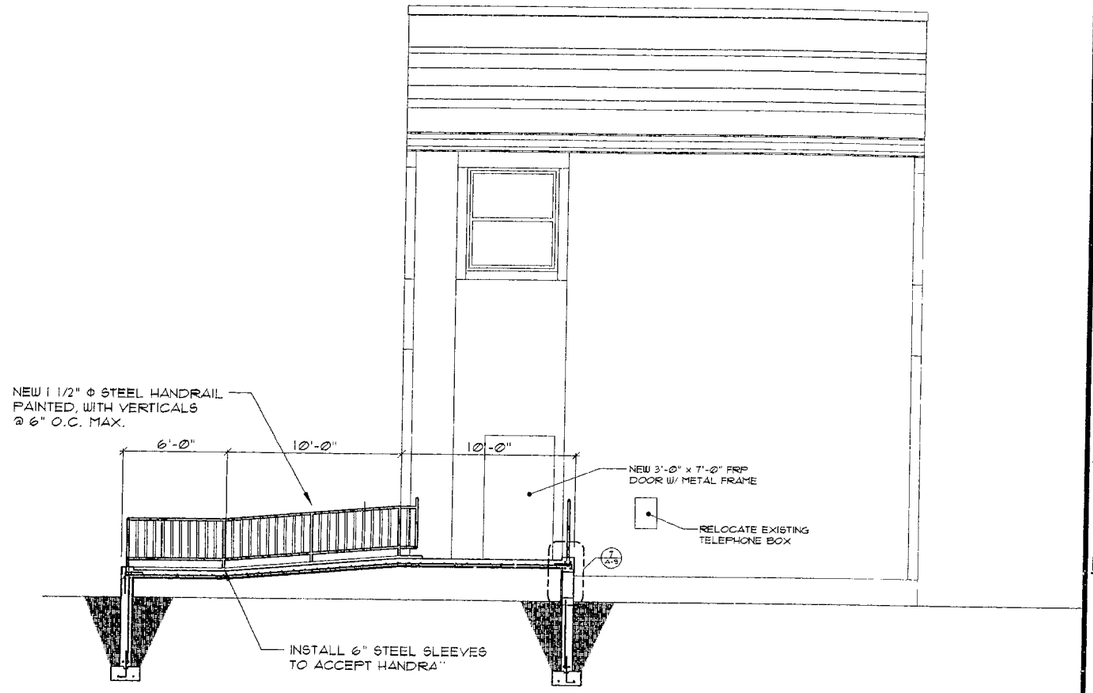

2 A-9 New Section thru Ramp
Scale: 1/4" = 1'-0"

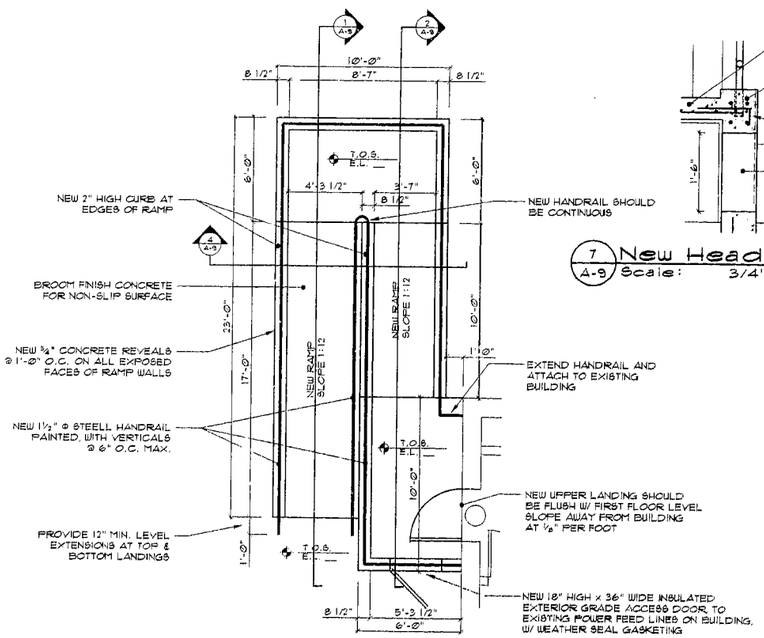

3 A-9 New Exterior Ramp Plan
Scale: 1/4" = 1'-0"

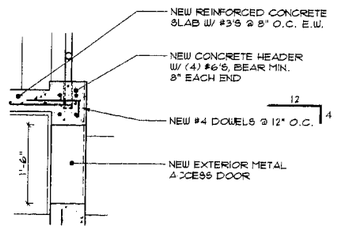

7 A-9 New Header Detail
Scale: 3/4"=1'-0"

6 A-9 New Access Door Detail
Scale: 3/8"=1'-0"

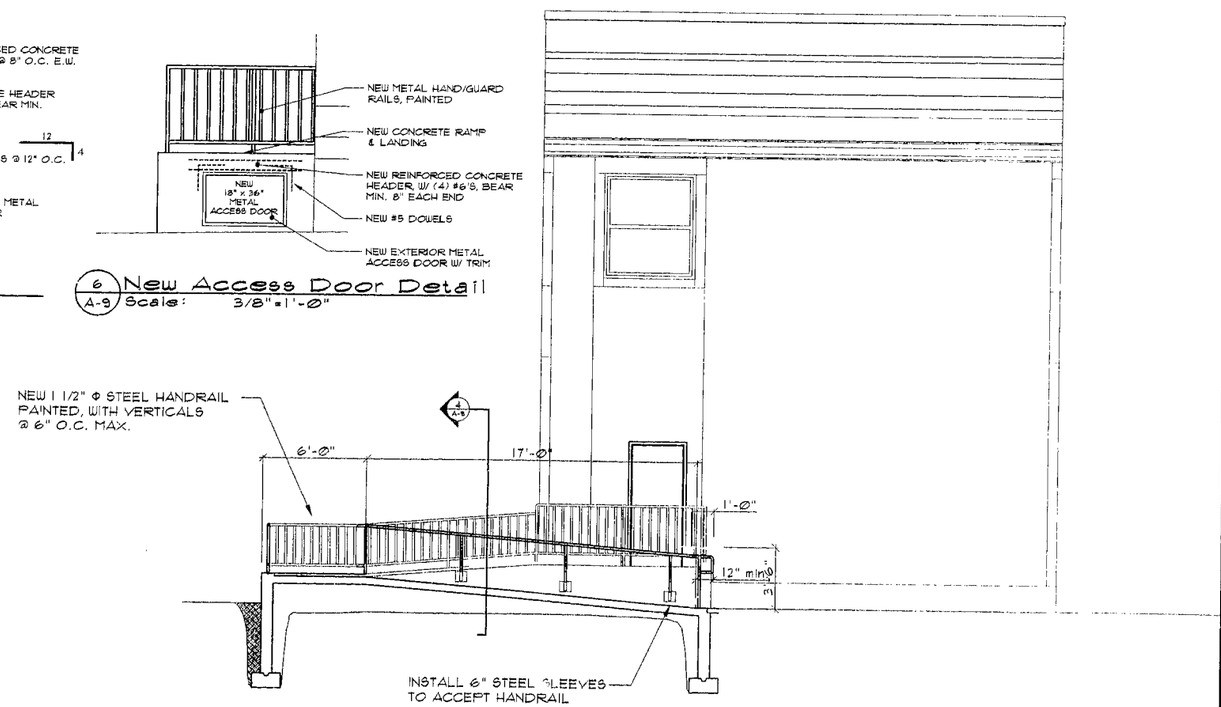

1 A-9 New Section thru Ramp
Scale: 1/4" = 1'-0"

BMR DESIGN GROUP INC.
Architects · Engineers · Planners
1131 West Lincoln Avenue
Milwaukee, Wisconsin 53215
Ph. 384-2996 Fax 384-3904

PROJECT
MPS ADA Remodeling Project Phase VII Centro Del Nino Head Start

PROJECT NO. 99021

DATE 3/10/00

REVISIONS

CHECKED BY L.B.

DRAWN BY M.M.

SCALE as noted

SHEET NO. A-9

SHEET TITLE
New Ramp Sections & Details