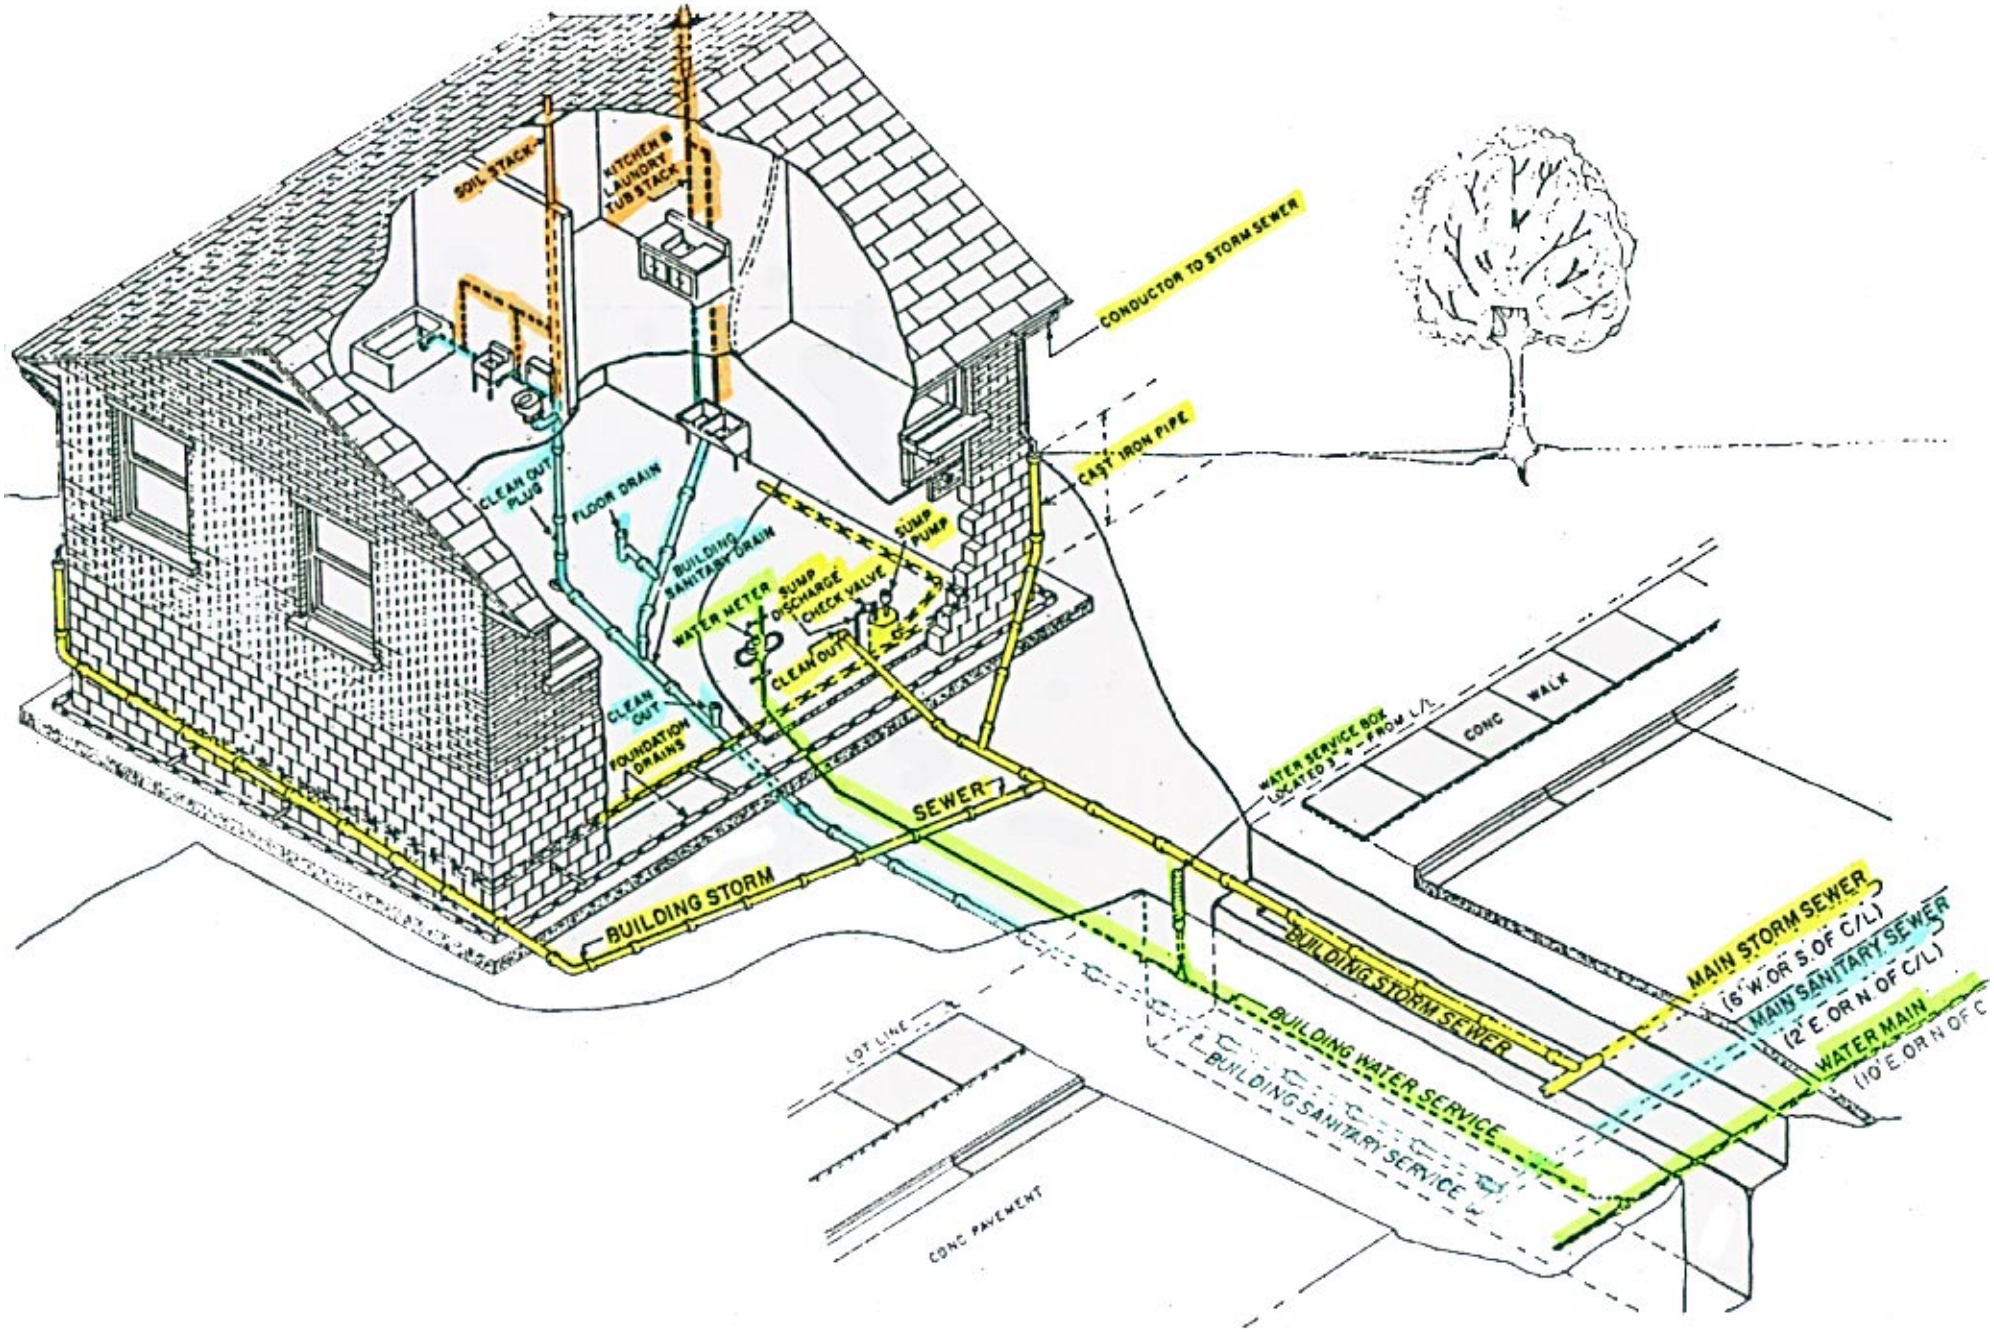
SOIL STACK
KITCHEN & LAUNDRY TUB STACK
CONDUCTOR TO STORM SEWER
CAST IRON PIPE
CLEAN OUT PLUG
FLOOR DRAIN
BUILDING SANITARY DRAIN
SUMP PUMP
WATER METER
SUMP DISCHARGE CHECK VALVE
CLEAN OUT
CLEAN OUT
FOUNDATION DRAINS
SEWER
BUILDING STORM
WATER SERVICE BOX LOCATED 3' W FROM L/L
CONC WALK
BUILDING STORM SEWER
BUILDING WATER SERVICE
BUILDING SANITARY SERVICE
MAIN STORM SEWER (6' W OR S OF C/L)
MAIN SANITARY SEWER (2' E OR N OF C/L)
WATER MAIN (10' E OR N OF C
LOT LINE
CONC PAVEMENT