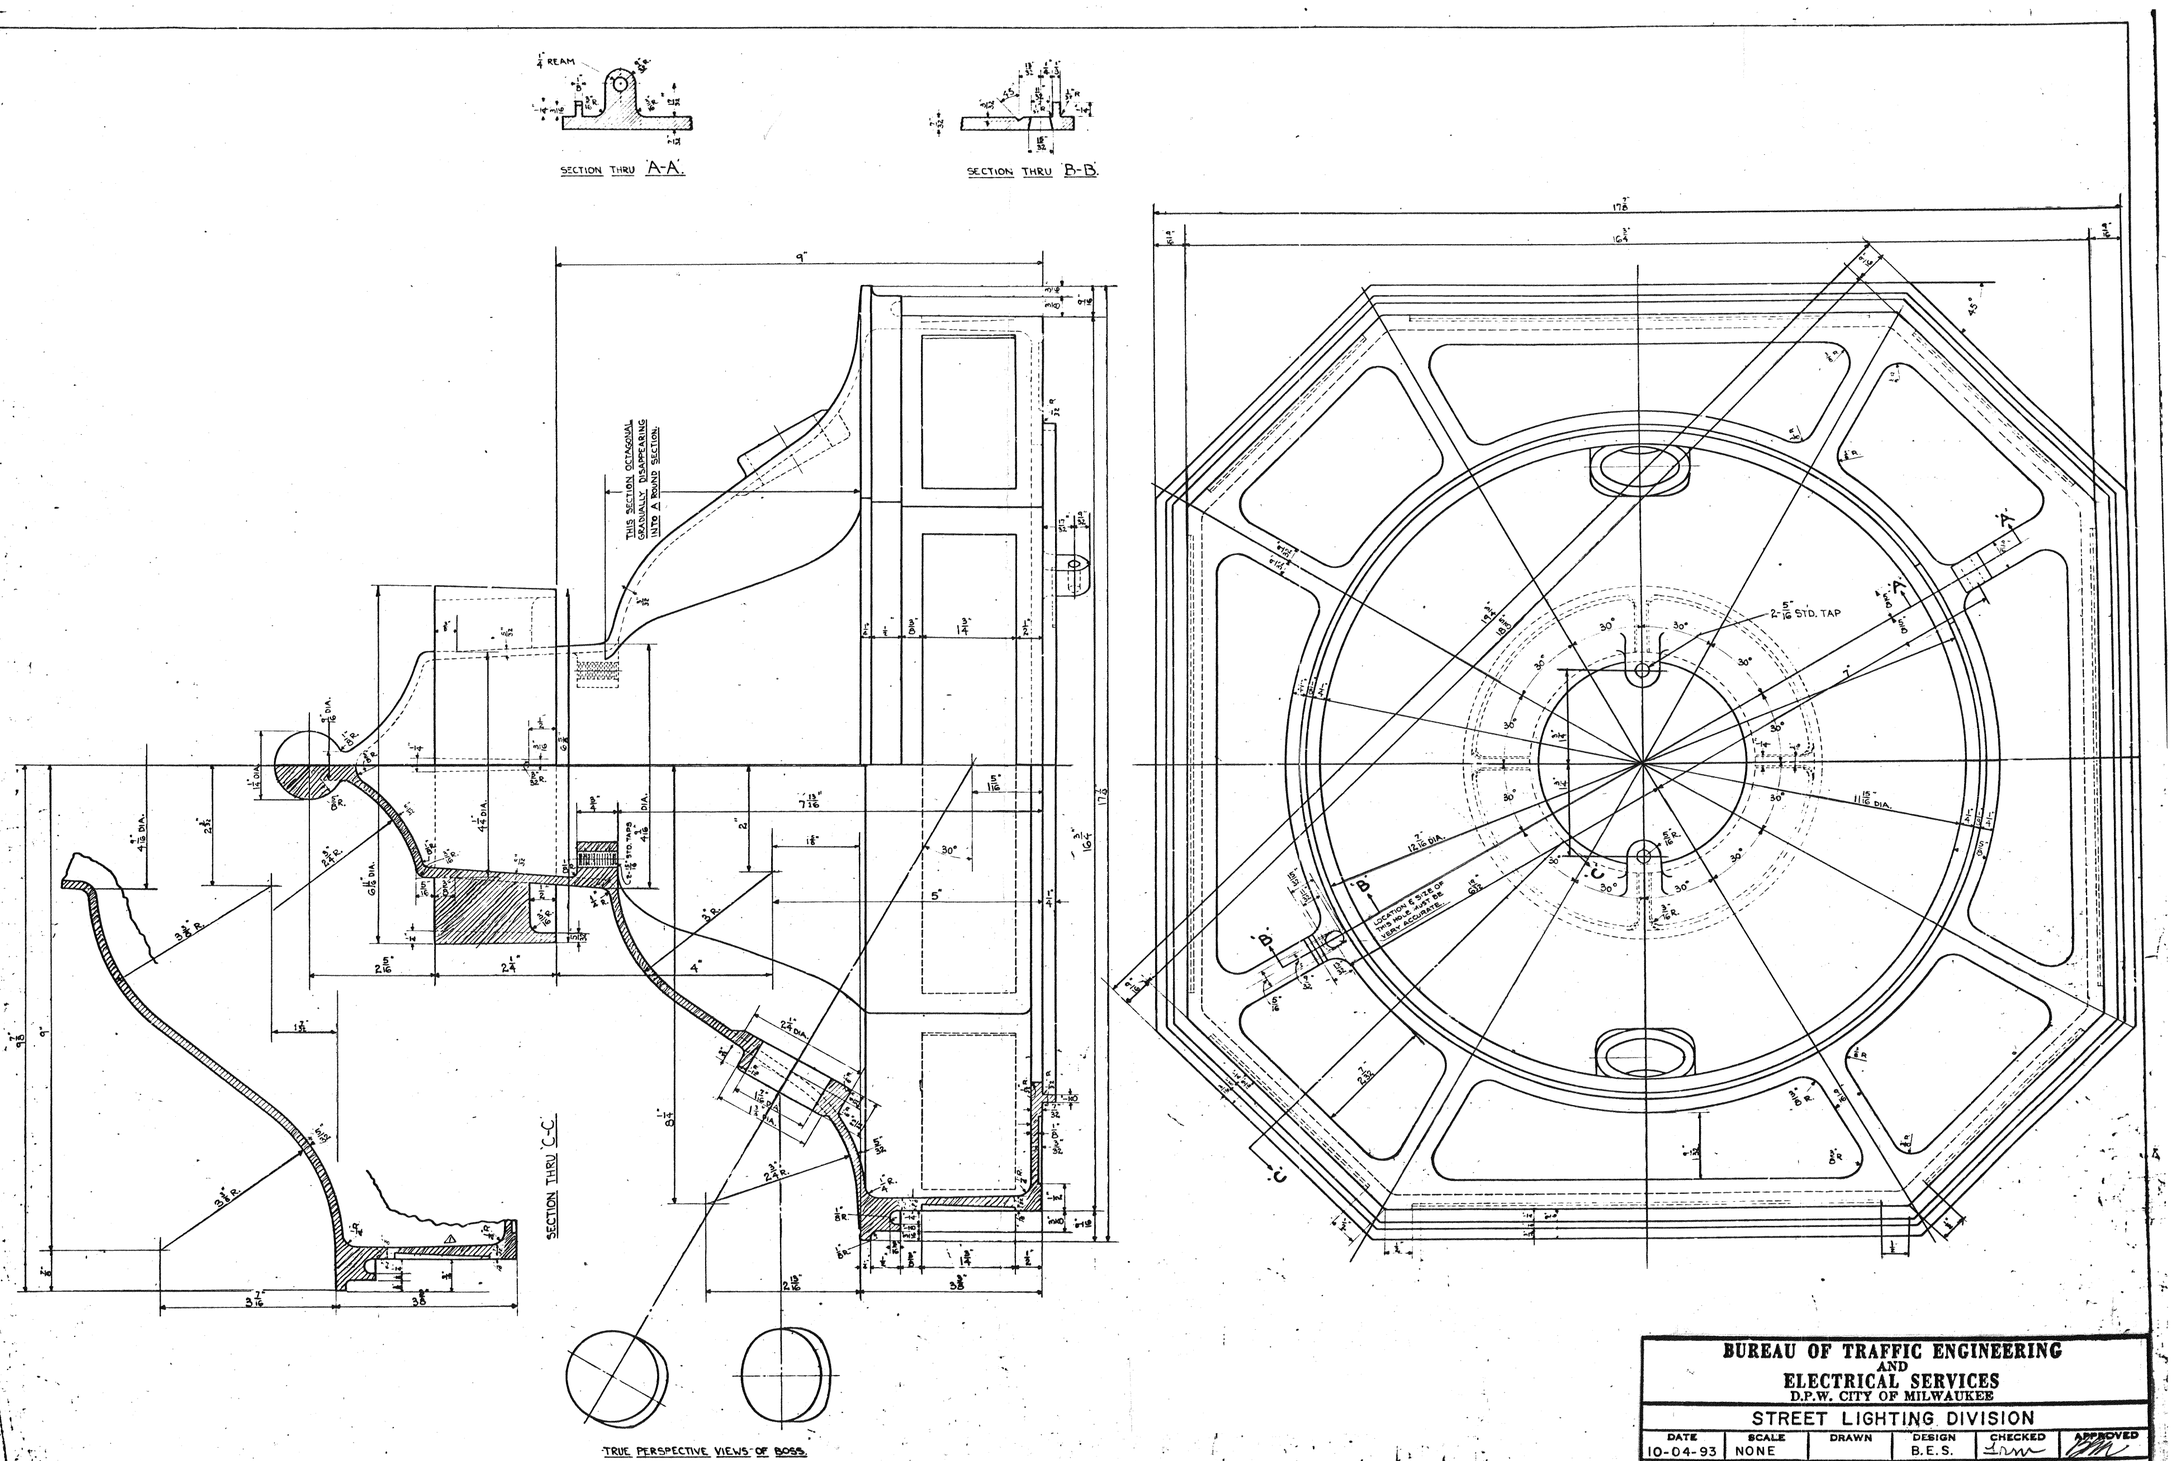

BUREAU OF TRAFFIC ENGINEERING AND ELECTRICAL SERVICES
D.P.W. CITY OF MILWAUKEE

STREET LIGHTING DIVISION

DATE	SCALE	DRAWN	DESIGN	CHECKED	APPROVED
10-04-93	NONE		B.E.S.		

SUPERSEDES

SUPERSEDED BY

DRG. # 6076M