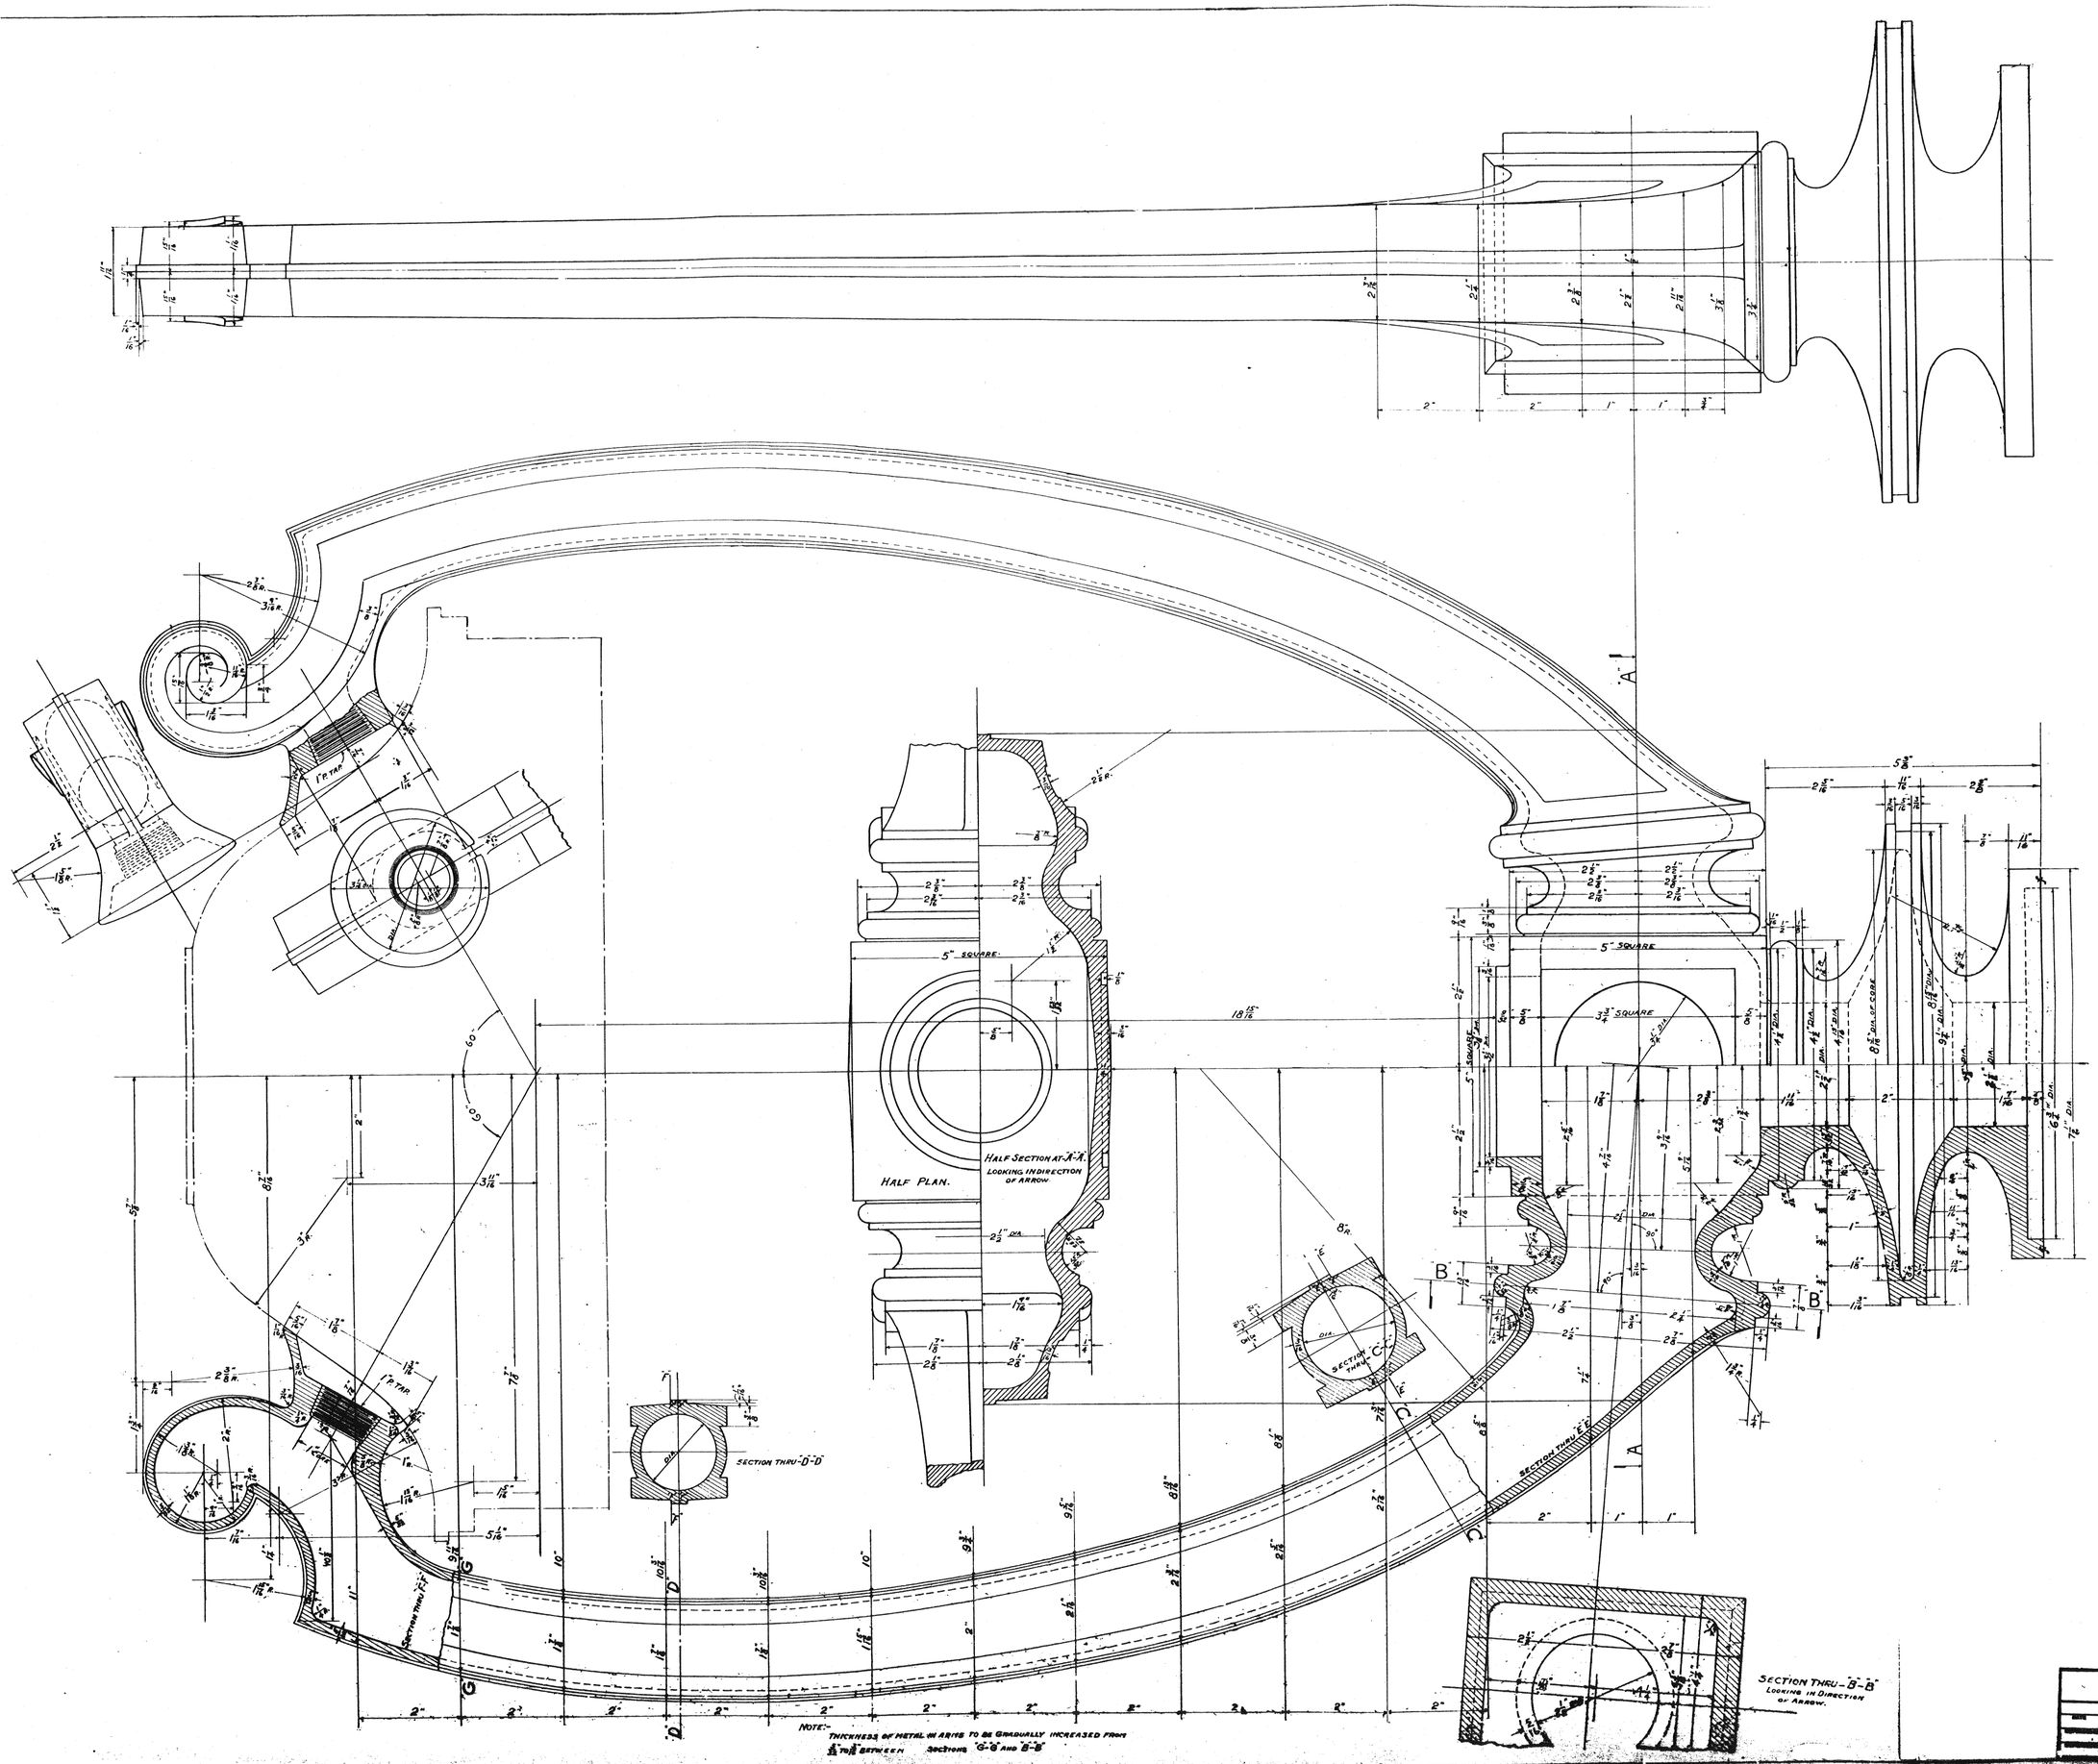

BUREAU OF TRAFFIC ENGINEERING AND ELECTRICAL SERVICES
P.F.W. CITY OF MILWAUKEE
STREET LIGHTING DIVISION

DRG. # 8-M

18 x 24