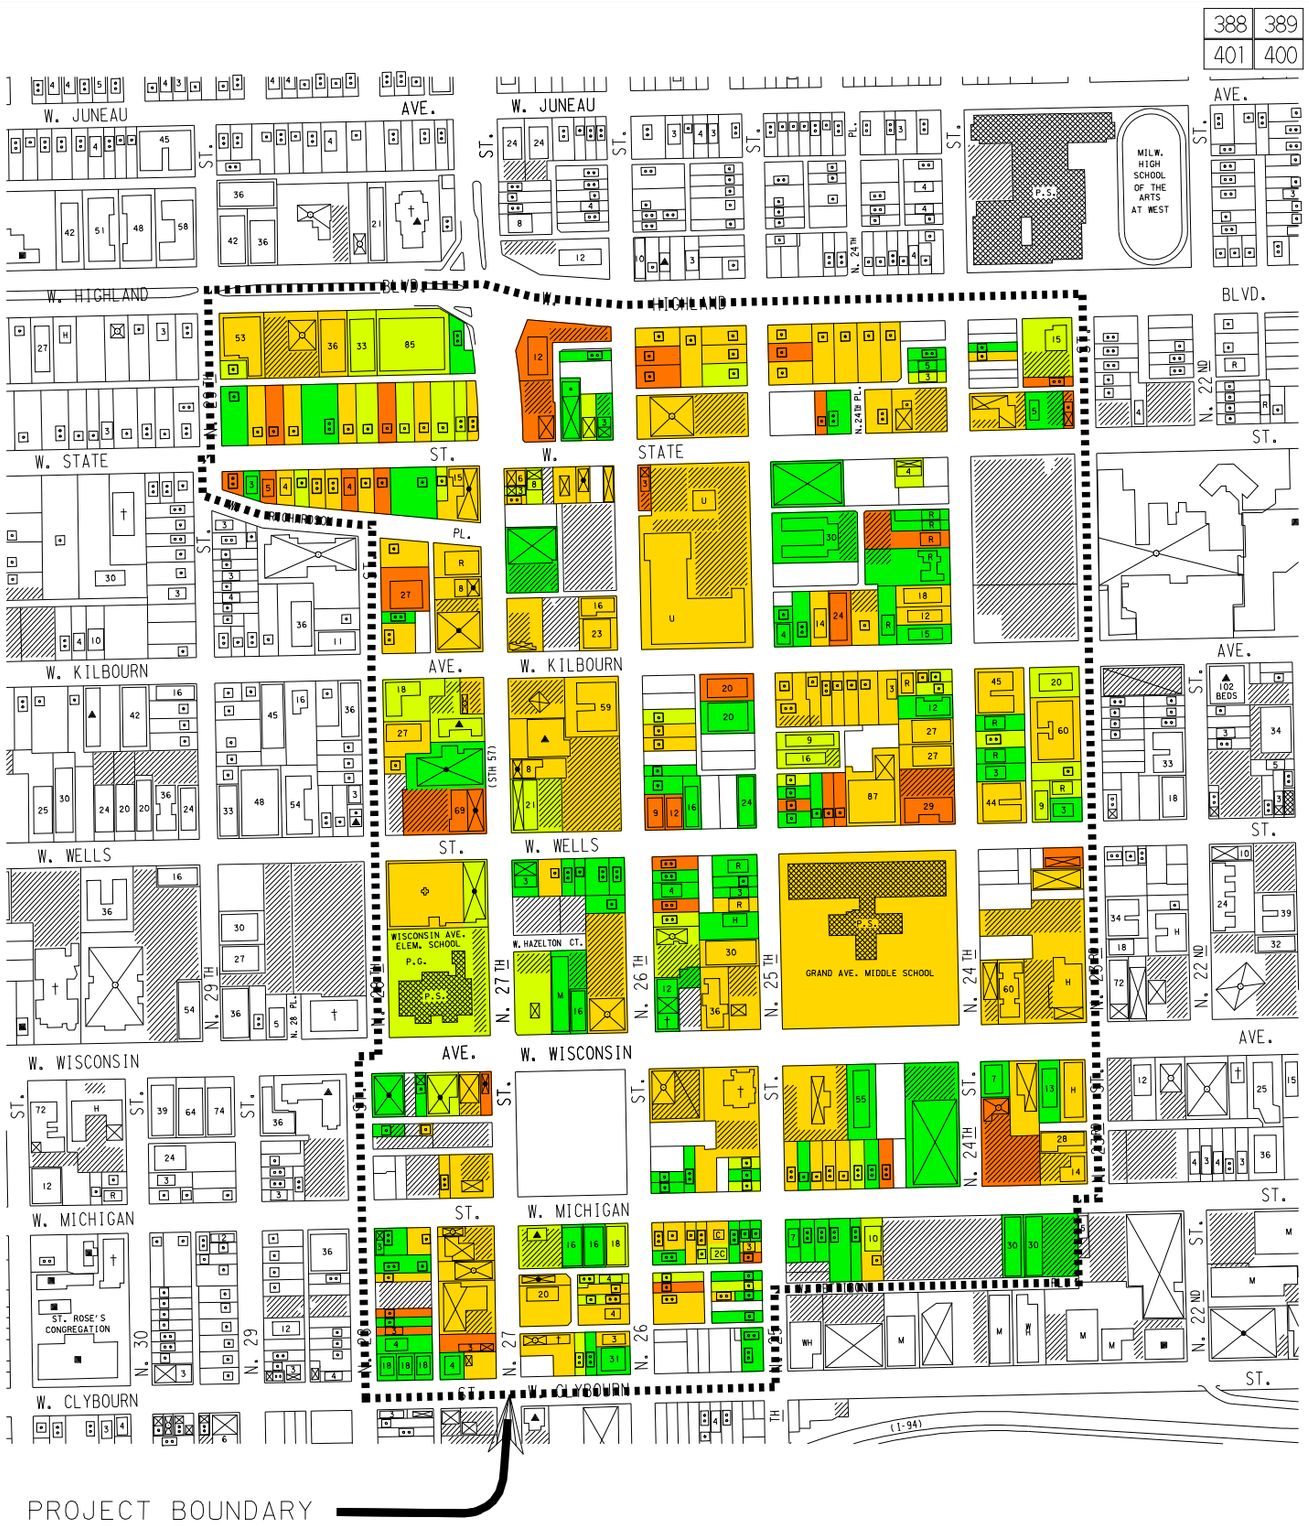


LEGEND

- STANDARD
- MINOR DEFICIENCY
- MAJOR DEFICIENCY
- SUBSTANDARD

# RENEWAL PROJECT

## AVENUES WEST

## STRUCTURE CONDITION

MAP NO. 2

N.

0 50 100

SCALE IN FEET

50 0 50 100 200 300 400

LEGEND

| | |
|---|---|
| PROJECT BOUNDARY | † CHURCH |
| SINGLE OR DUPLEX RESIDENTIAL | H HOTEL / MOTEL |
| 4 MULTI-FAMILY RESIDENTIAL | R ROOMING HOUSE |
| MIXED COMMERCIAL / RESIDENTIAL | P POLICE STATION |
| COMMERCIAL OR LOCAL BUSINESS | F FIRE STATION |
| OFFICE / PROFESSIONAL SERVICES | HOSPITAL |
| MIXED COMMERCIAL | C CONDOMINIUM |
| SKILLED CARE FACILITY | U UTILITY COMPANY |
| VACANT PARCEL | T STORAGE TANK |
| NON - PUBLIC EDUCATION | PARK |
| PUBLIC BUILDING | P.S. PUBLIC SCHOOL |
| M MANUFACTURING AND WAREHOUSING | P.G. PLAYGROUND |
| A ACCESSORY BUILDING | PARKING LOT |
| TENNIS COURT | PARKING STRUCTURE |
| BASKETBALL COURT | CEMETERY |
| | D DORMITORY |


PRODUCED BY THE DEPARTMENT OF CITY DEVELOPMENT INFORMATION CENTER
Design file = W:\RENEWAL\avenues_west2.dgn avenues_west__2
PenTable= penlib\renew_ftl4color.pen (parm(project name) .)
Color Table = clrlib\hpcolmap.tbl
Generated ( 27-AUG-2008 ), Scale = ( 484.800000: 1.000000
Queue is \\GIS-NT\GIS_HP5500, Size = ( 13.485149, 8.000000 MILWAUKEE, WI.


DATE 7/14/2008