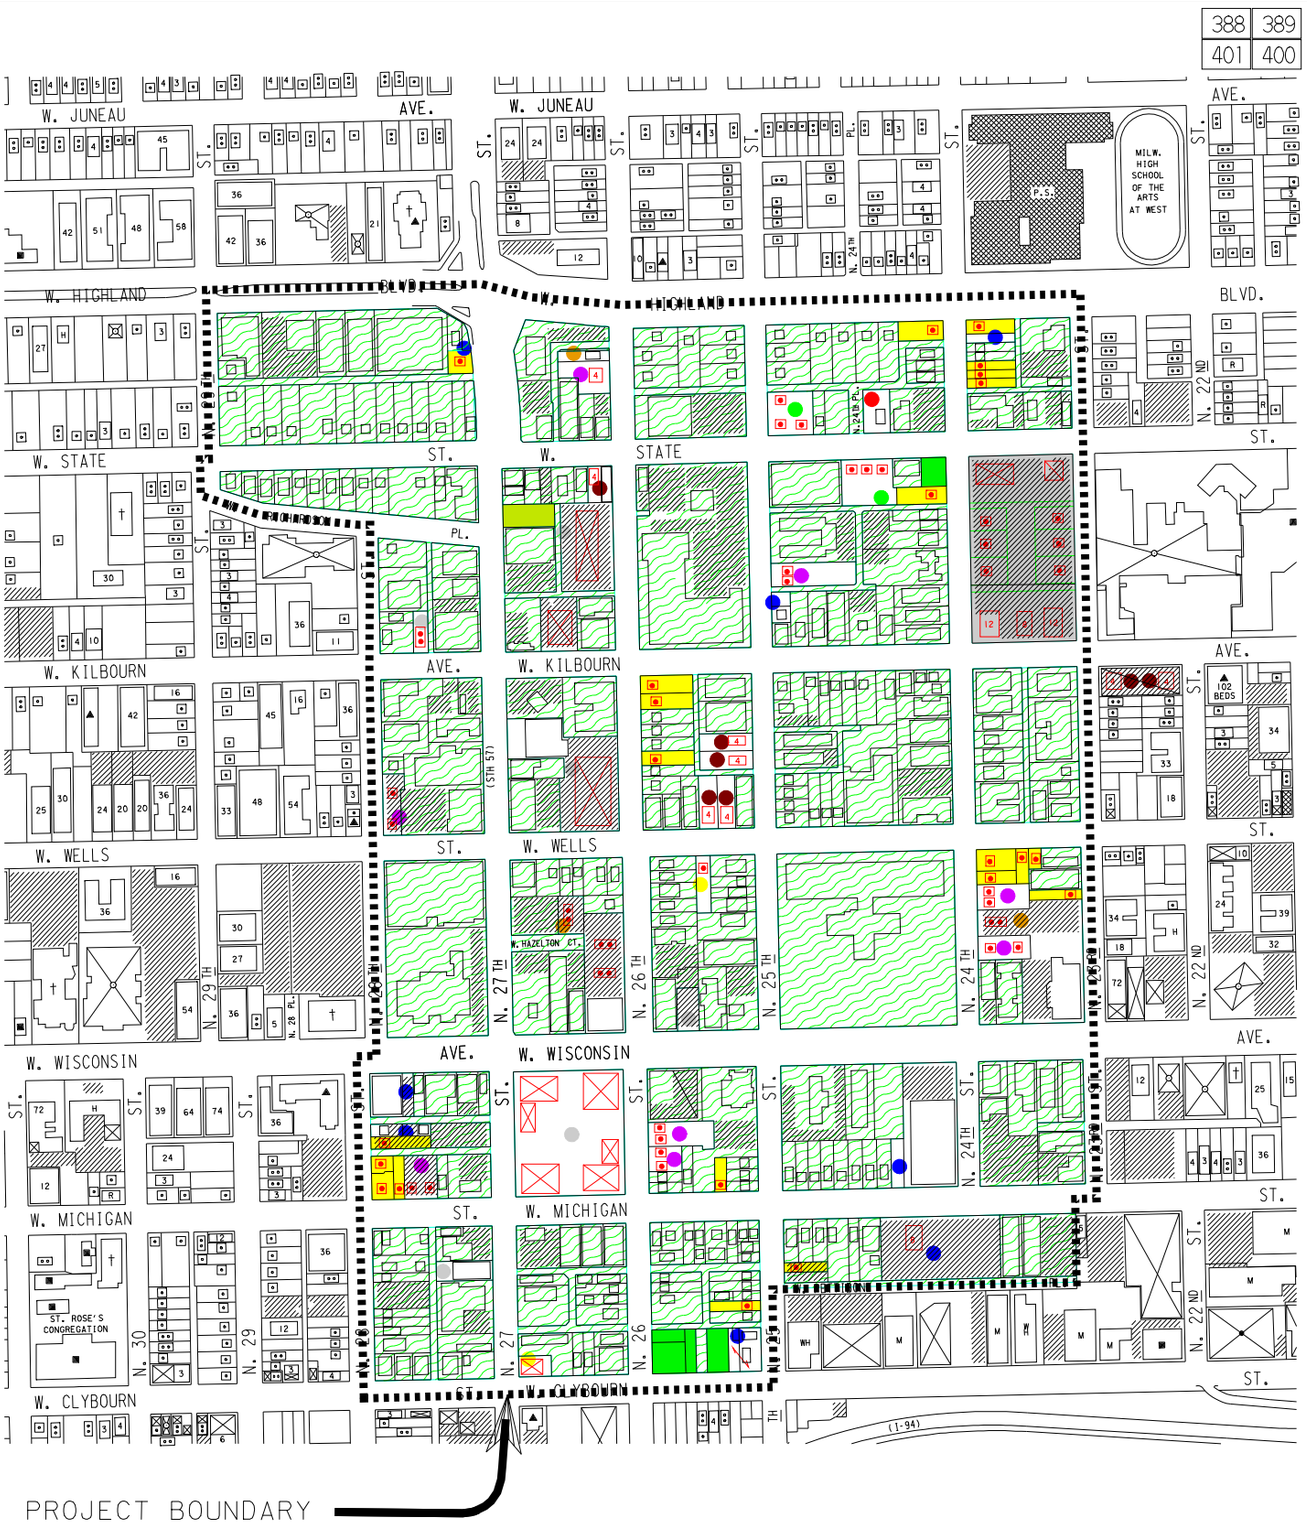

NOTE: IN ORDER TO CONFORM WITH SPECIFIC REDEVELOPMENT PROPOSALS AND WITH ENGINEERING DESIGN REQUIREMENTS ESTABLISHED BY THE CITY ENGINEER AND THE COMMISSIONER OF PUBLIC WORKS OF THE CITY OF MILWAUKEE, THIS AND MAP NO.4, WHICH ILLUSTRATE BASIC PROJECT OBJECTIVES, MAY BE MODIFIED OR REVISED AS NECESSARY BY RACM DURING THE COURSE OF PROJECT EXECUTION WITHOUT AMENDMENT HEREOF, AS PROVIDED IN SECTION C1 OF THIS PLAN.

- Mixed Use
- 2 single family homes
- 2 duplexes
- Three single family
- ToBe Green Space
- Single family
- Sale to adj
- Four-family
- 8 unit
- Duplex
- Commercial
- Various Uses
- No Change Proposed

RENEWAL PROJECT

AVENUES WEST

PROPOSED LAND USE PLAN

MAP NO. 3

N.

0 50 100

SCALE IN FEET

50 0 50 100 200 300 400

PRODUCED BY THE DEPARTMENT OF CITY DEVELOPMENT INFORMATION CENTER
Design file = W:\RENEWAL\avenues_west2.dgn avenues_west__3
PenTable= penlib:renew_fil4color.pen Iparm(project name) .1
Color Table = cirlib:hpcolmap.tbl
Generated (21-JUL-2008), Scale = (484.800000:1.000000
Queue Is: \\GIS-NT\GIS_HP5500, Size = (13.485149, 8.000000 MILWAUKEE, WI.

DATE 7/14/2008