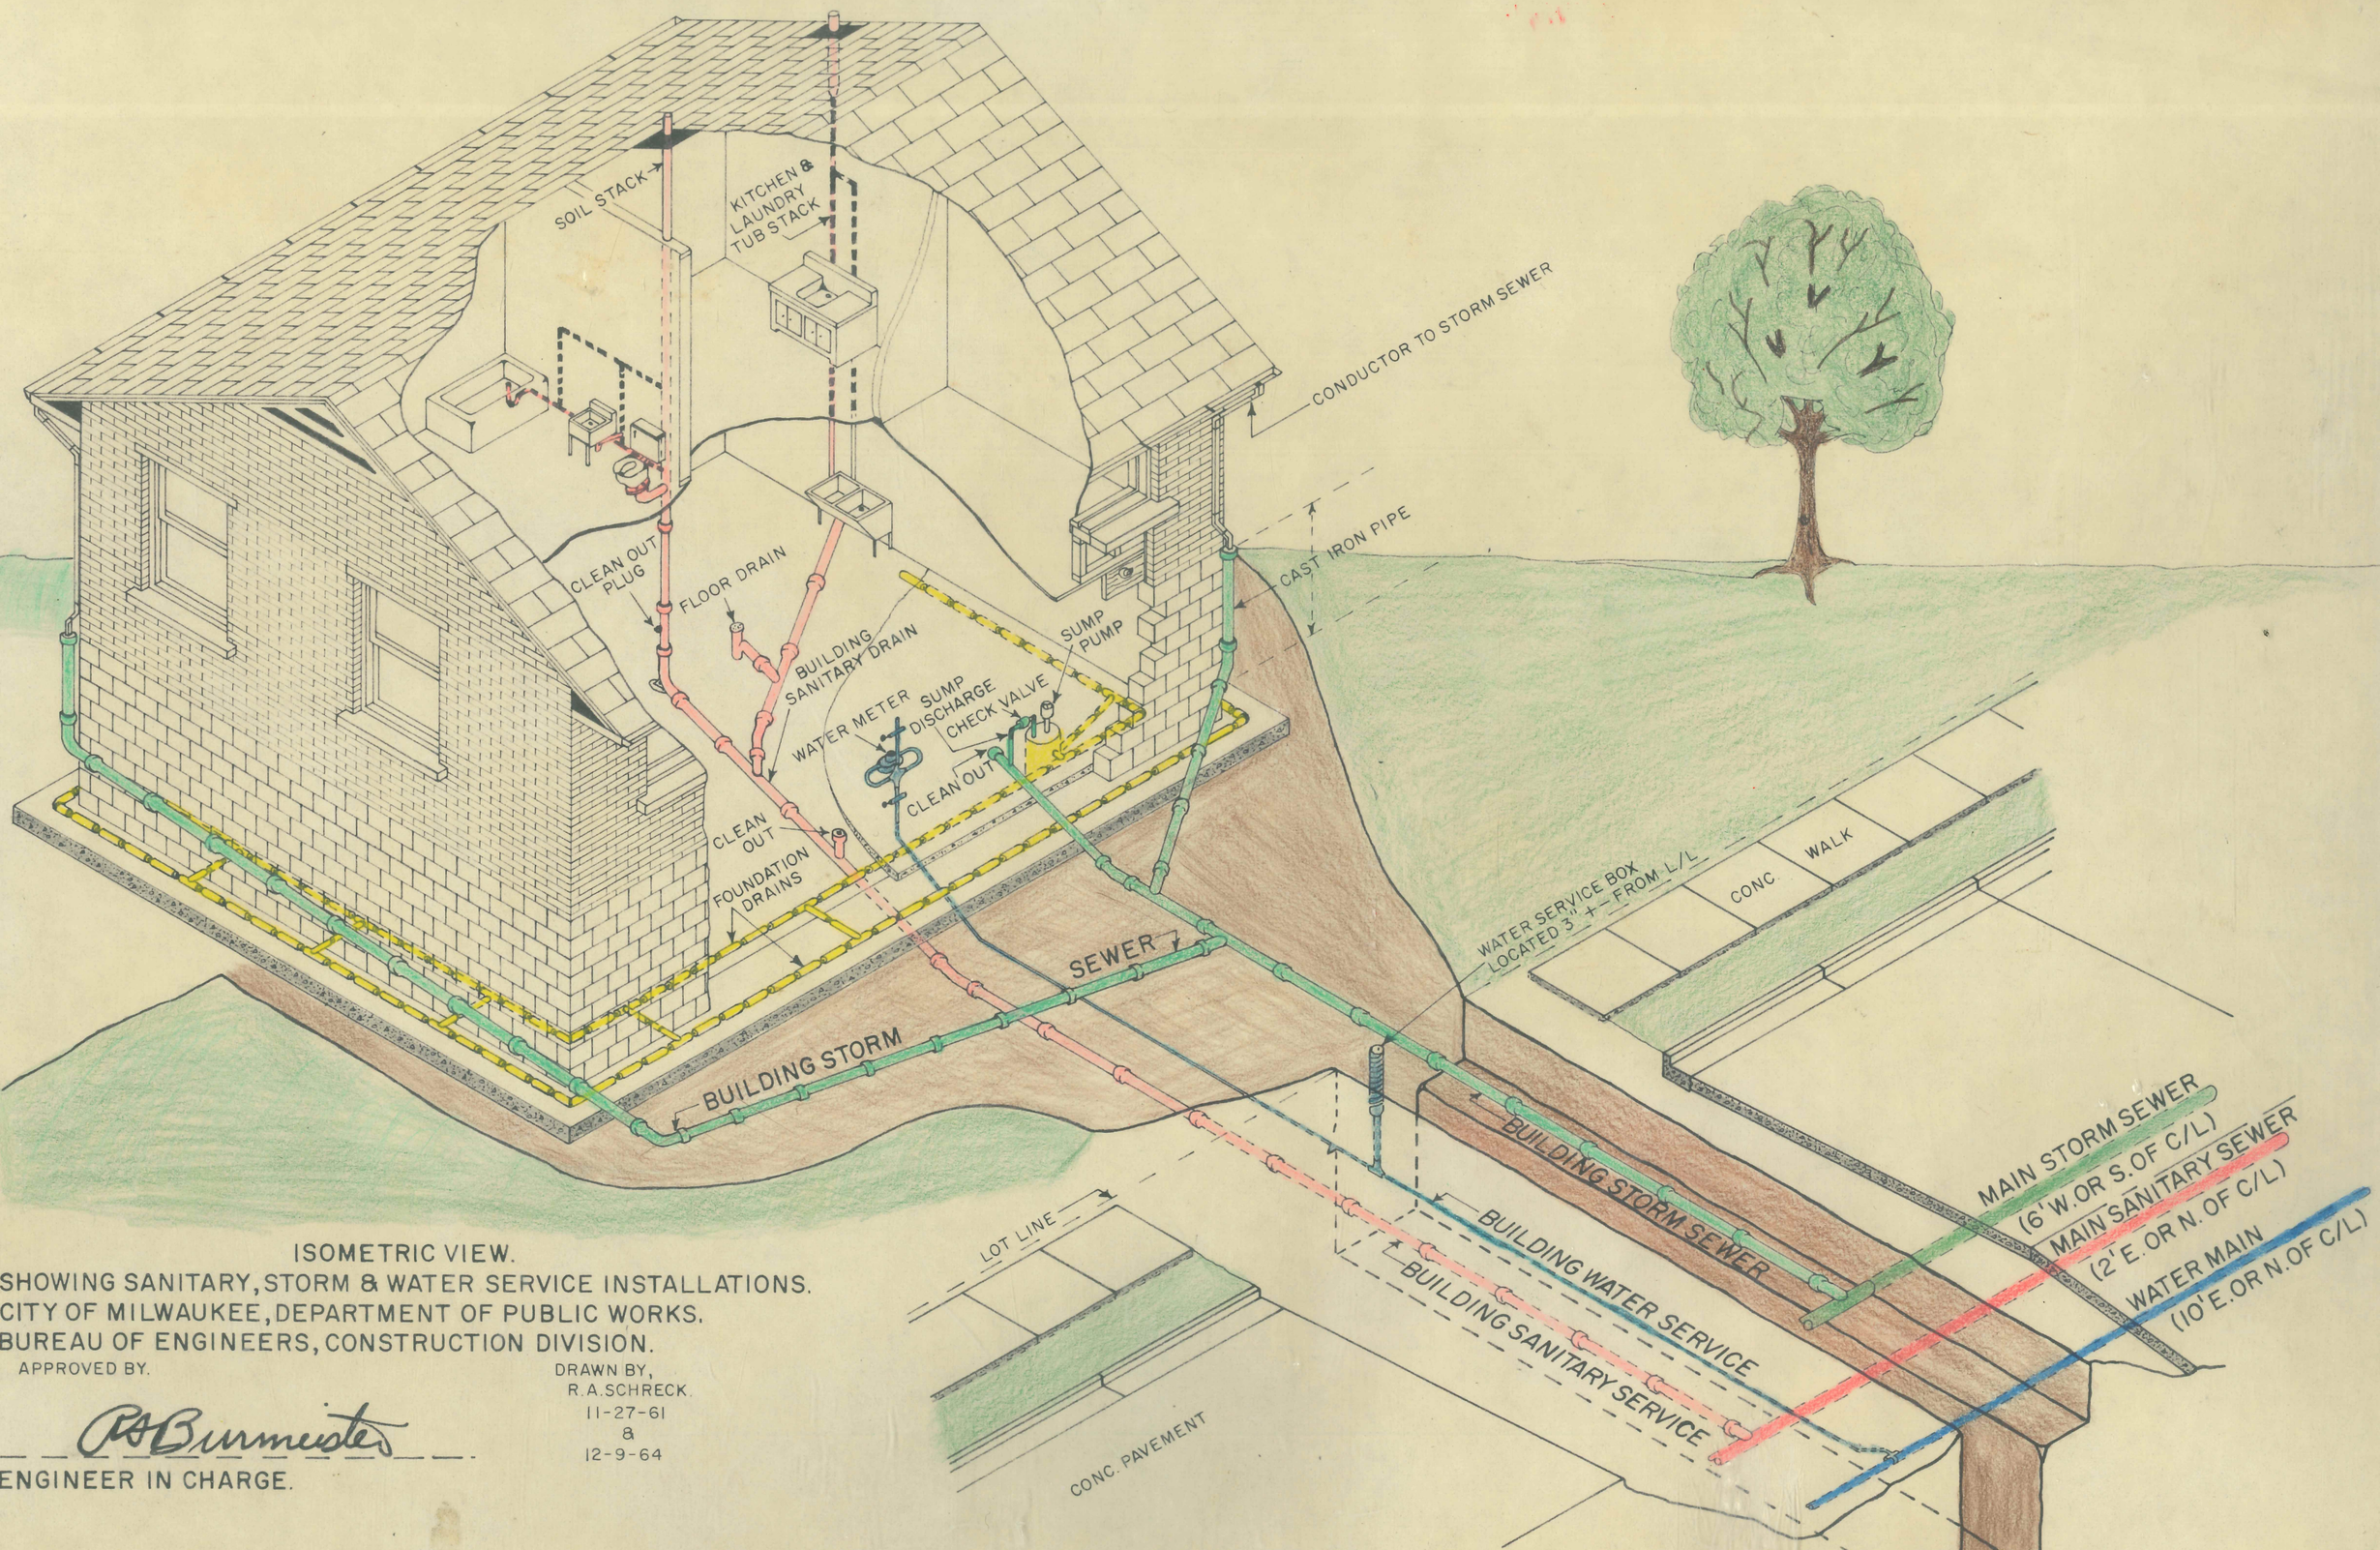

ISOMETRIC VIEW.
SHOWING SANITARY, STORM & WATER SERVICE INSTALLATIONS.
CITY OF MILWAUKEE, DEPARTMENT OF PUBLIC WORKS.
BUREAU OF ENGINEERS, CONSTRUCTION DIVISION.

APPROVED BY.

A.O. Burmeister

ENGINEER IN CHARGE.

DRAWN BY,
R.A. SCHRECK.
11-27-61
&
12-9-64

FOR DETAILED REQUIRMENTS SEE PERTINENT CODES AND SPECIFICATIONS.