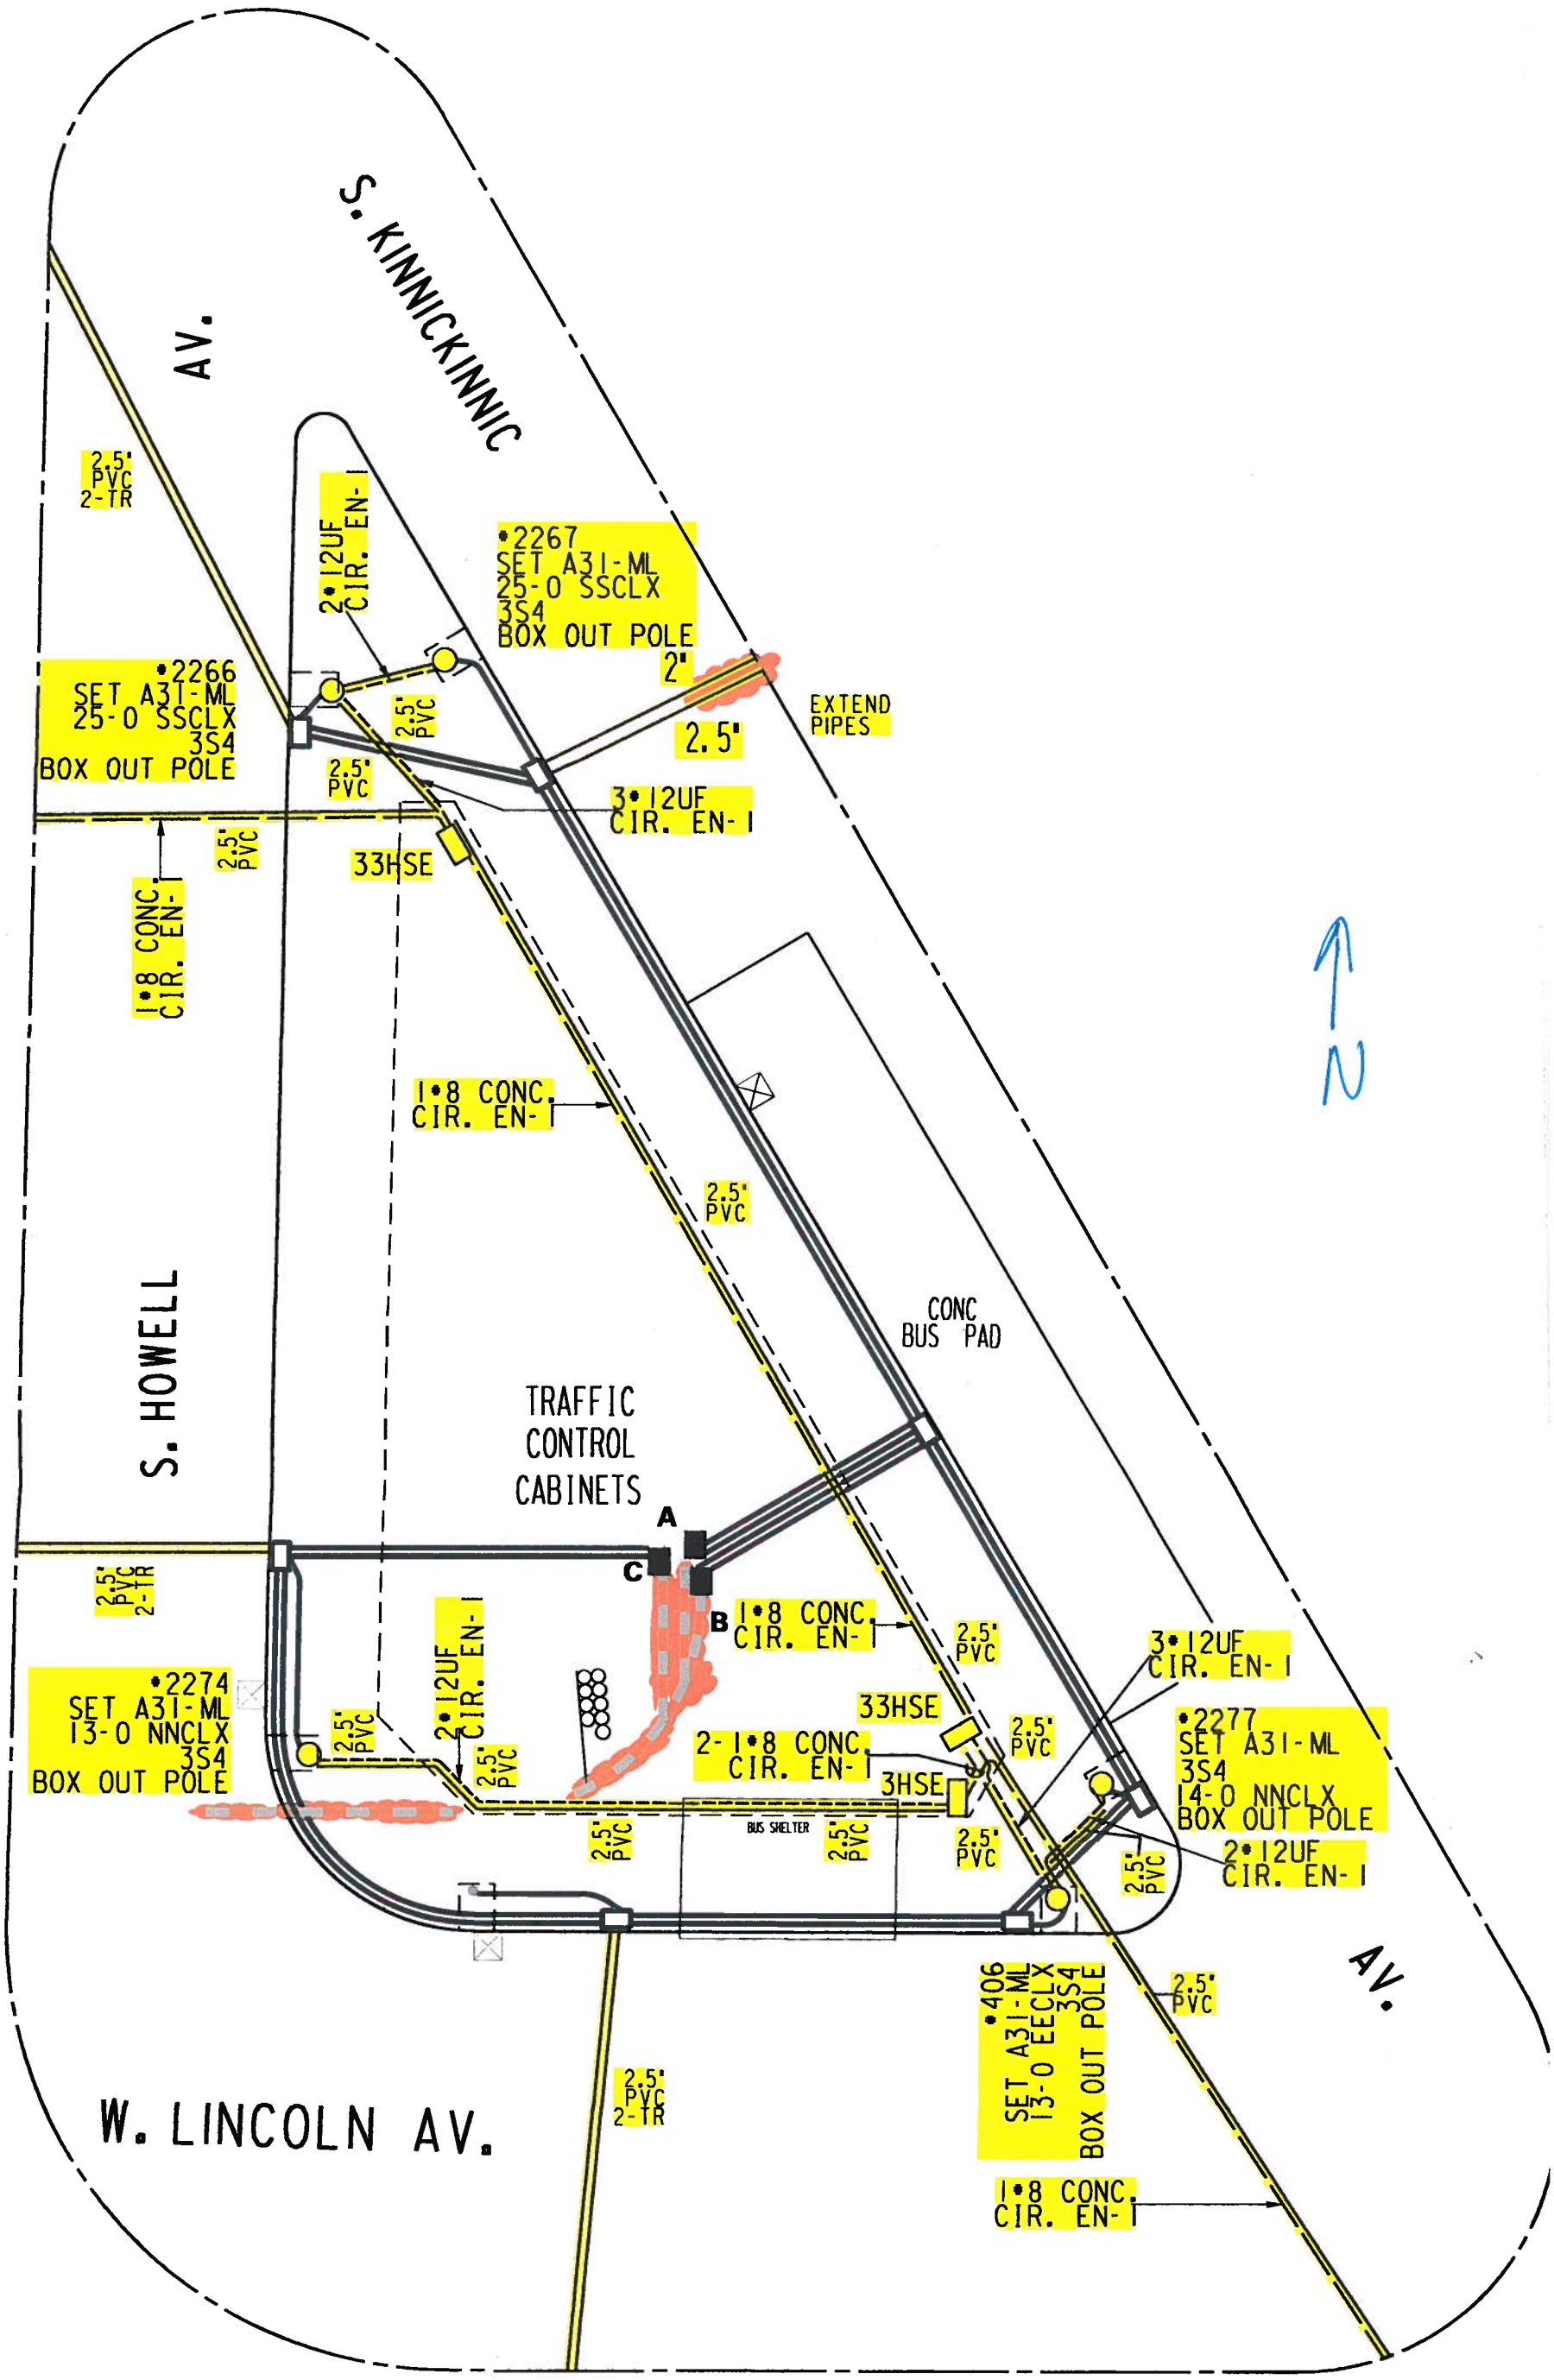

DETAIL "A"
NOT TO SCALE