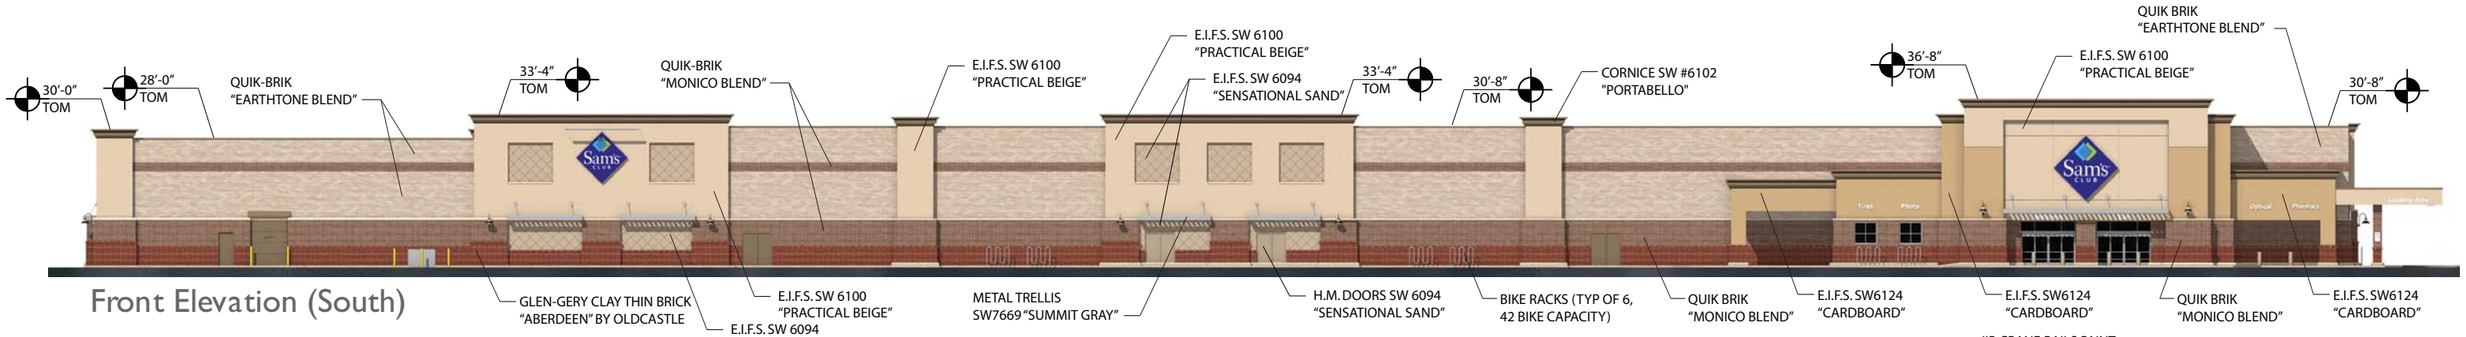

Front Elevation (South)

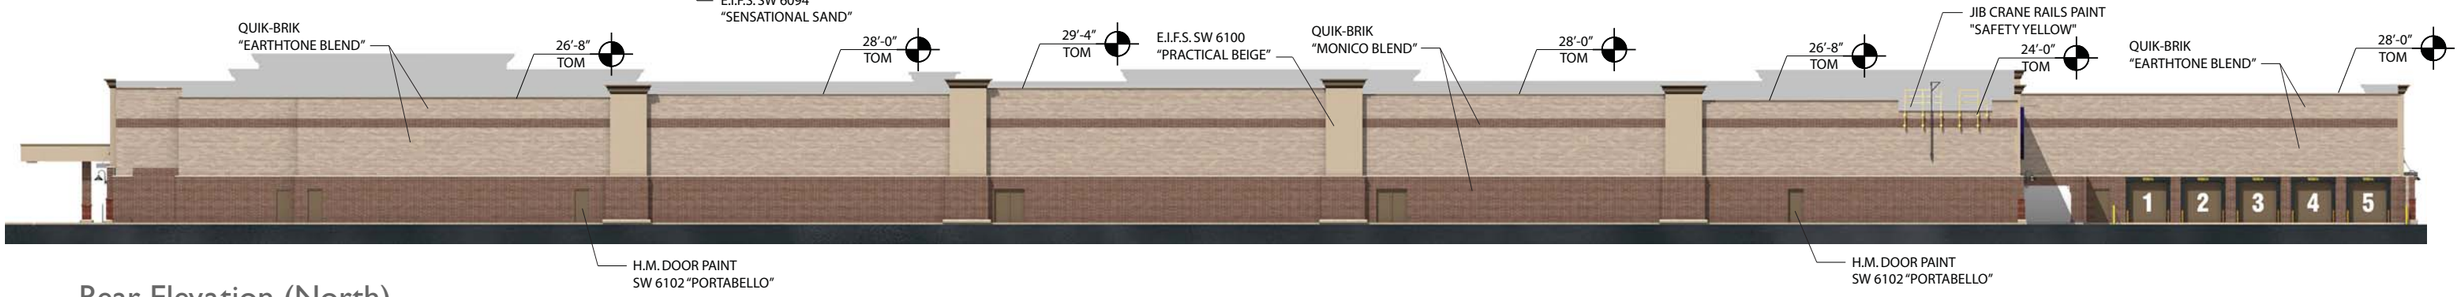

Rear Elevation (North)

Right Side Elevation (East)

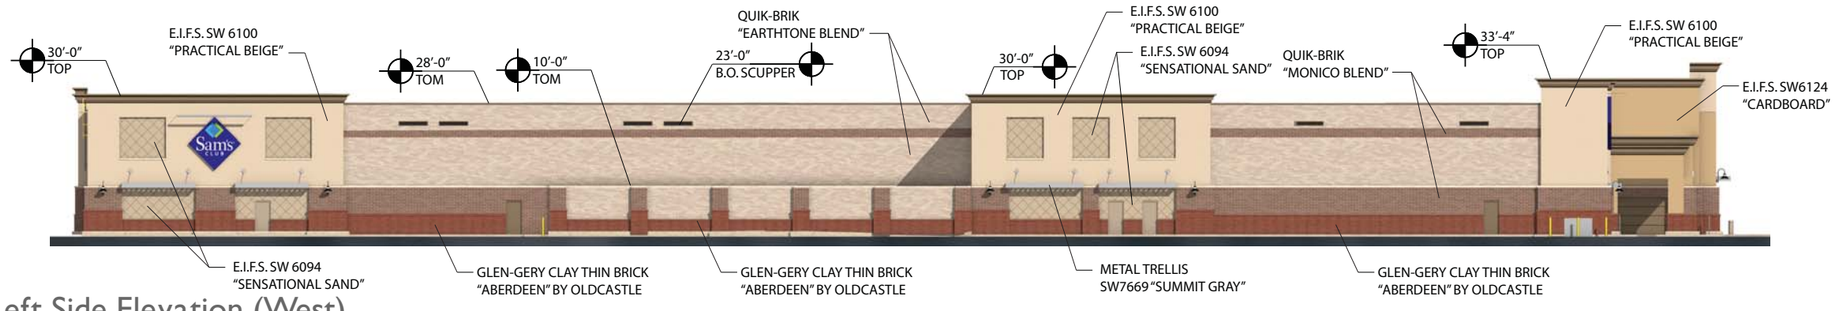

Left Side Elevation (West)

Trevor Tyson Holcomb Architect

May 19, 2014

Milwaukee, WI #6324

File number 140196

Elevations

1

Sam's CLUB
Photo
Optical
Pharmacy
Loading Area

Sam's CLUB
Sam's CLUB

Tire Installation

Sam's CLUB

Right Side Elevation

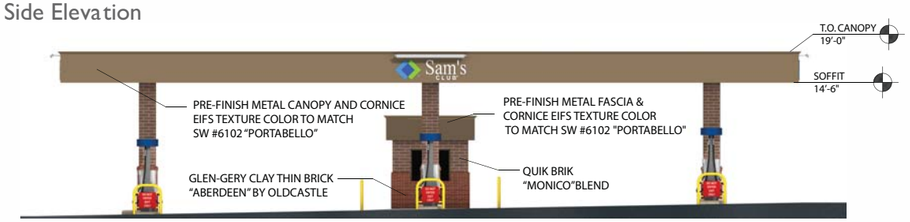

Left Side Elevation

Back Elevation

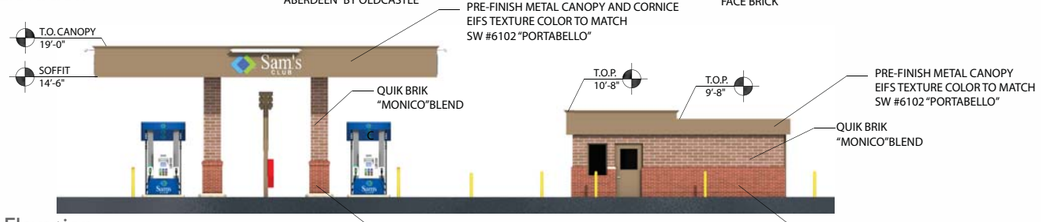

Front Elevation

Building Signage

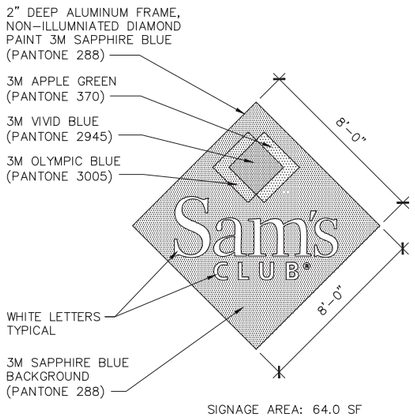

SIGNAGE AREA: 64.0 SF

DIAMOND SIGN

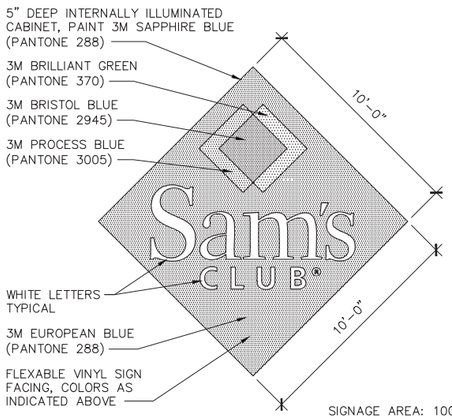

SIGNAGE AREA: 100.0 SF

INTERNALLY ILLUMINATED DIAMOND SIGN

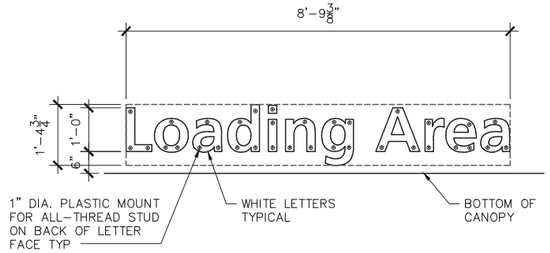

LOADING AREA

AGGREGATE SIGN AREA: 12.26 SF

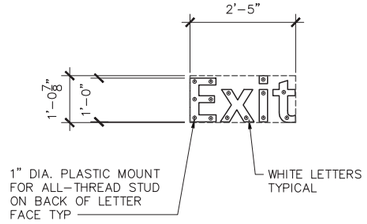

EXIT SIGN

AGGREGATE SIGN AREA: 2.59 SF

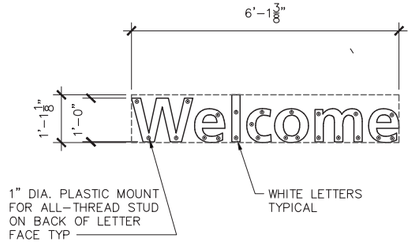

WELCOME SIGN

AGGREGATE SIGN AREA: 6.68 SF

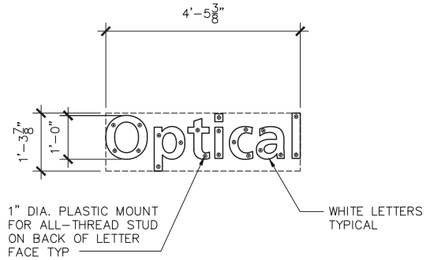

OPTICAL

AGGREGATE SIGN AREA: 5.88 SF

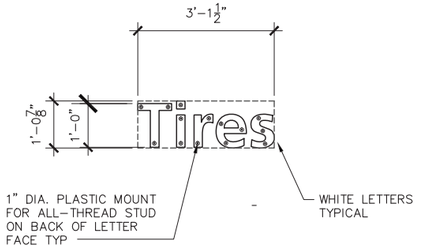

TIRES

AGGREGATE SIGN AREA: 3.35 SF

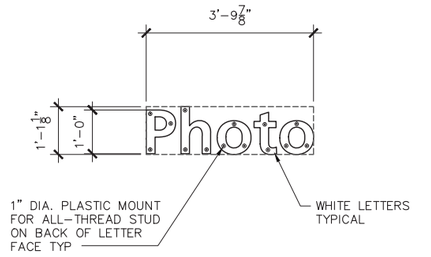

PHOTO

AGGREGATE SIGN AREA: 4.18 SF

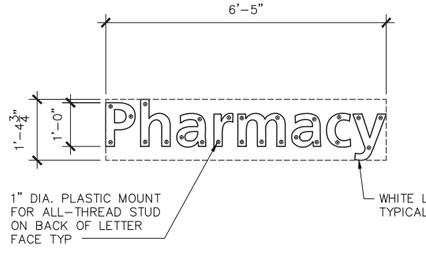

PHARMACY

AGGREGATE SIGN AREA: 8.96 SF

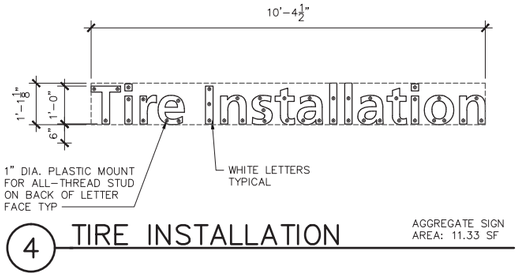

4 TIRE INSTALLATION

AGGREGATE SIGN AREA: 11.33 SF

Sign	Qty	Height	Area (S.F.)	Total S.F.
Diamond Sign	1	10′-0″	100.00	100.00
Diamond Sign	2	8′-0″	64.00	128.00
Pharmacy	1	1′-0″	8.96	8.96
Optical	1	1′-0″	5.88	5.88
Photo	1	1′-0″	4.18	4.18
Tires	1	1′-0″	3.35	3.35
Loading Area	1	1′-0″	12.26	12.26
Welcome	1	1′-0″	6.68	6.68
Exit	1	1′-0″	2.59	2.59
Tire Installation	1	1′-0″	11.35	11.35
Fuel Station Canopy	4	2′-4″	19.01	76.04
Total Building Signage				**359.29**

Fuel Station Canopy Signage

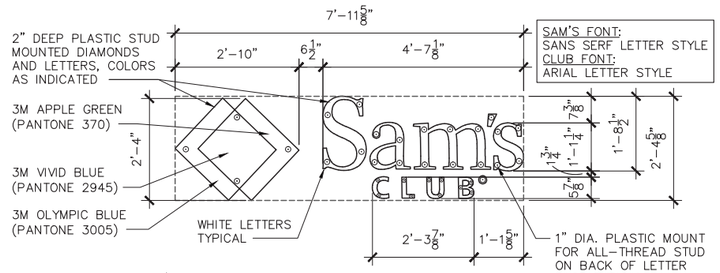

SAM'S CLUB

AGGREGATE SIGN AREA: 19.01 SF

PLEASE NOTE THAT ONLY INDIVIDUAL LETTERS AND SYMBOLS MAY BE INTERNALLY ILLUMINATED

BACKGROUND CABINET TO BE OPAQUE WITH CUT OUT LETTERS AND SYMBOLS
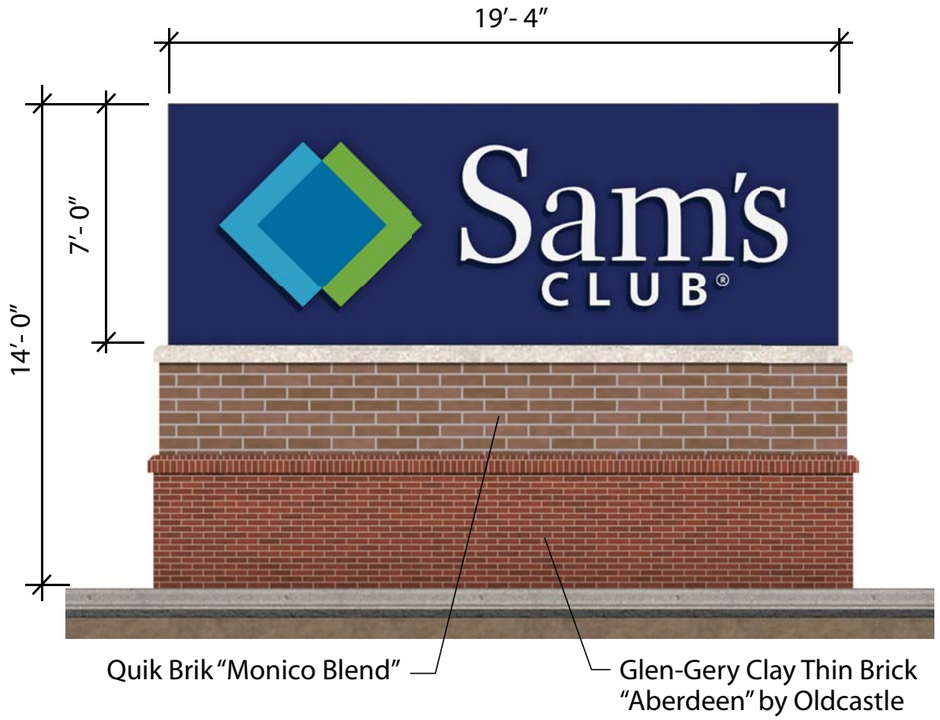
Sign	Qty.	Illumination	Area (S.F.)	Total S.F.
7' x 19'-4" Monument	3	Internal	135.33	405.99
		Total Site Signage		**405.99**