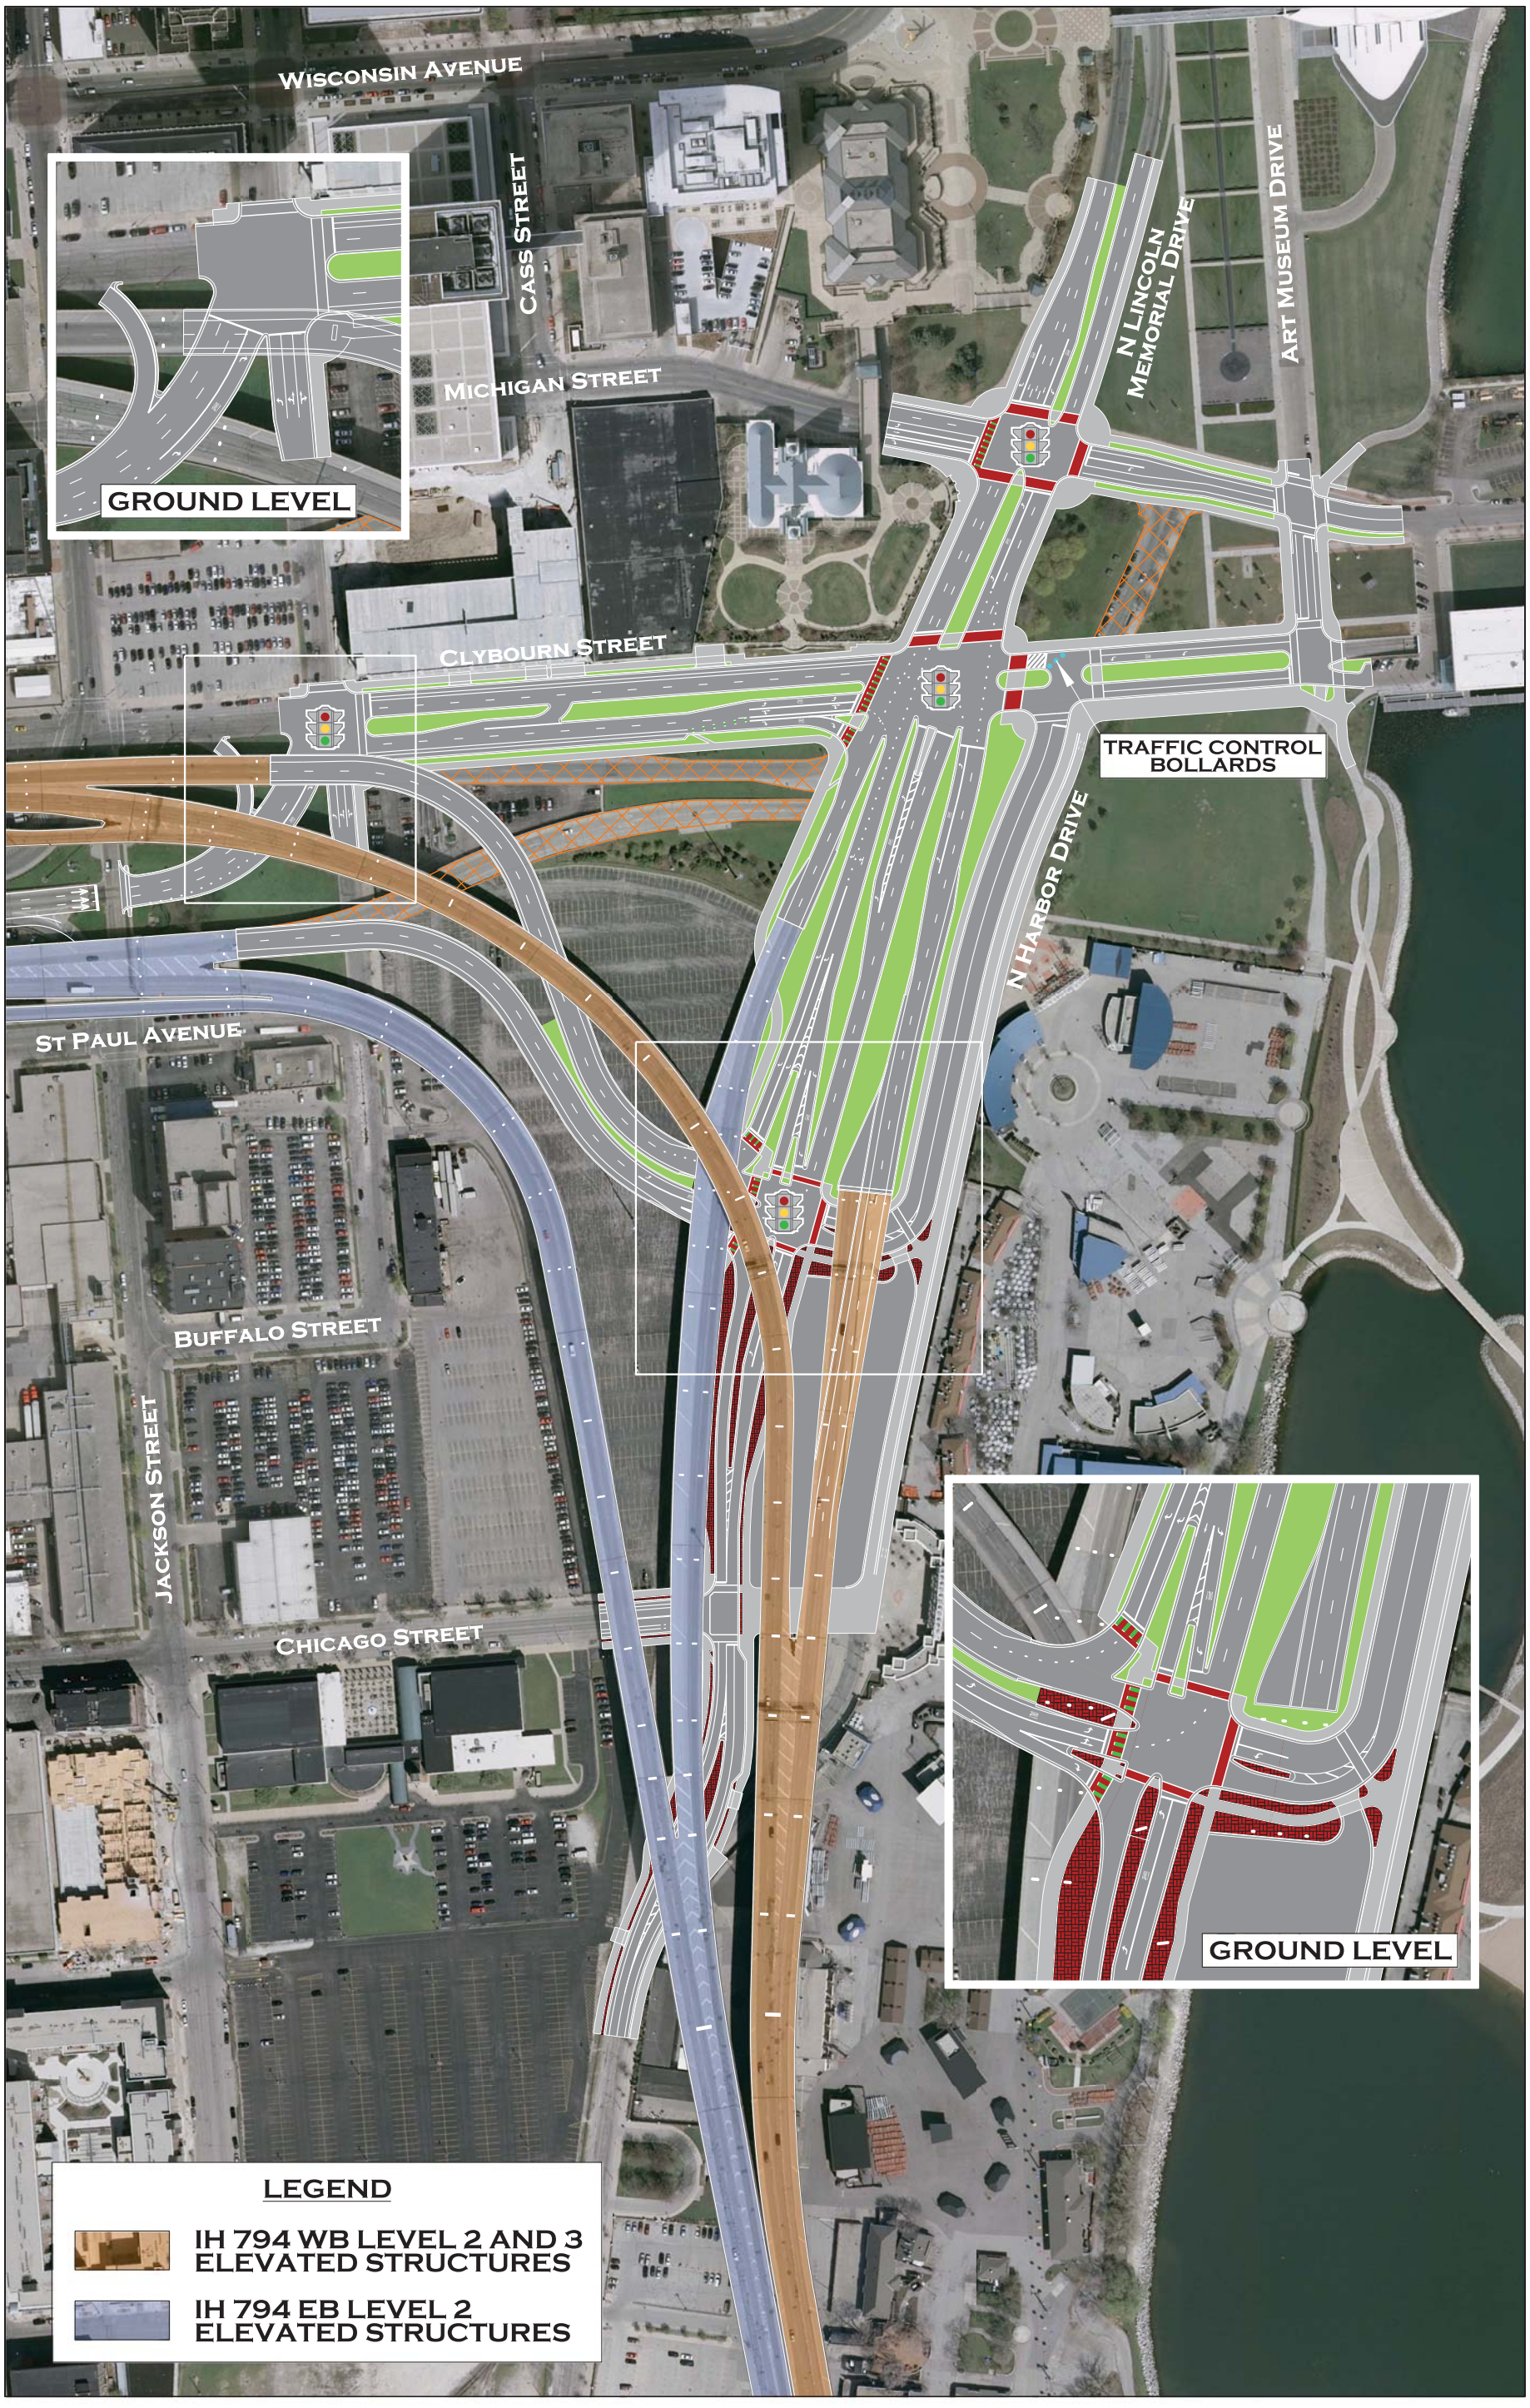

PREFERRED ALTERNATIVE

LAKEFRONT GATEWAY PROJECT

MILWAUKEE COUNTY, WI

N W E S